MISSOURI DEPARTMENT OF TRANSPORTATION
DISTRICT 8 OFFICE

BASEMENT

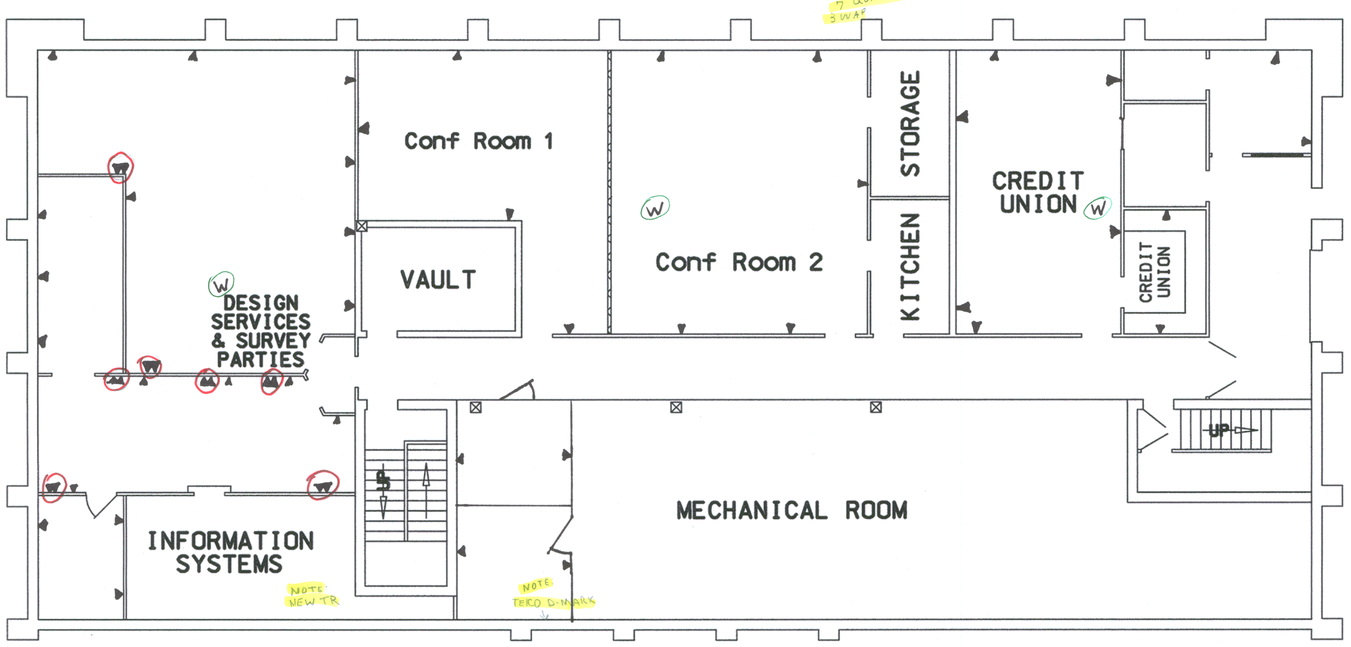

FIRST FLOOR

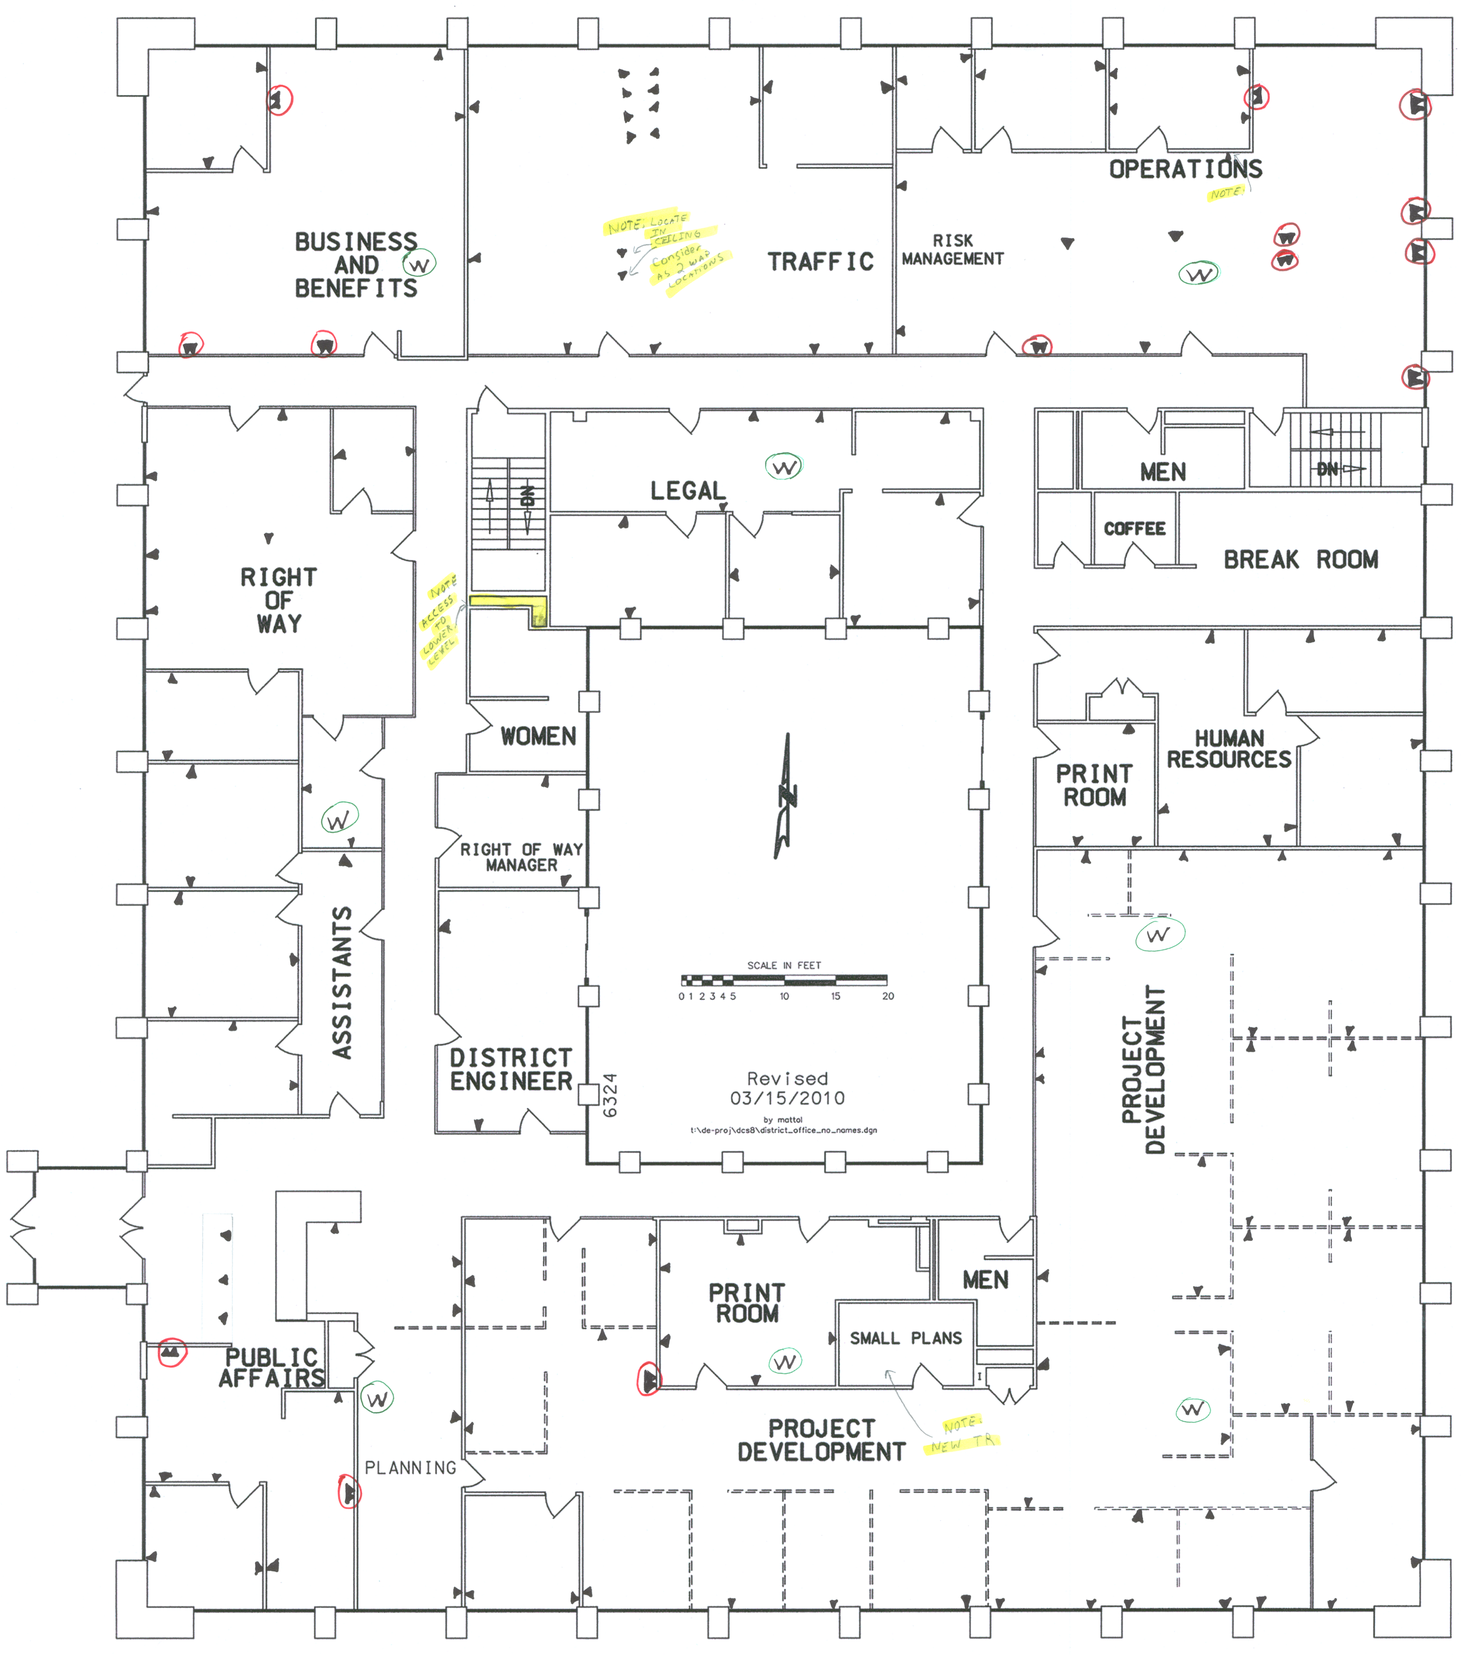

STATE	JOB NO.	SHEET NO.
MO		
DIST NO.	PROJECT NO.	ROUTE
8	COUNTY GREENE	

NORTH

Symbols

NOTES

DUAL DATA

W Wireless Access Point (WAP)
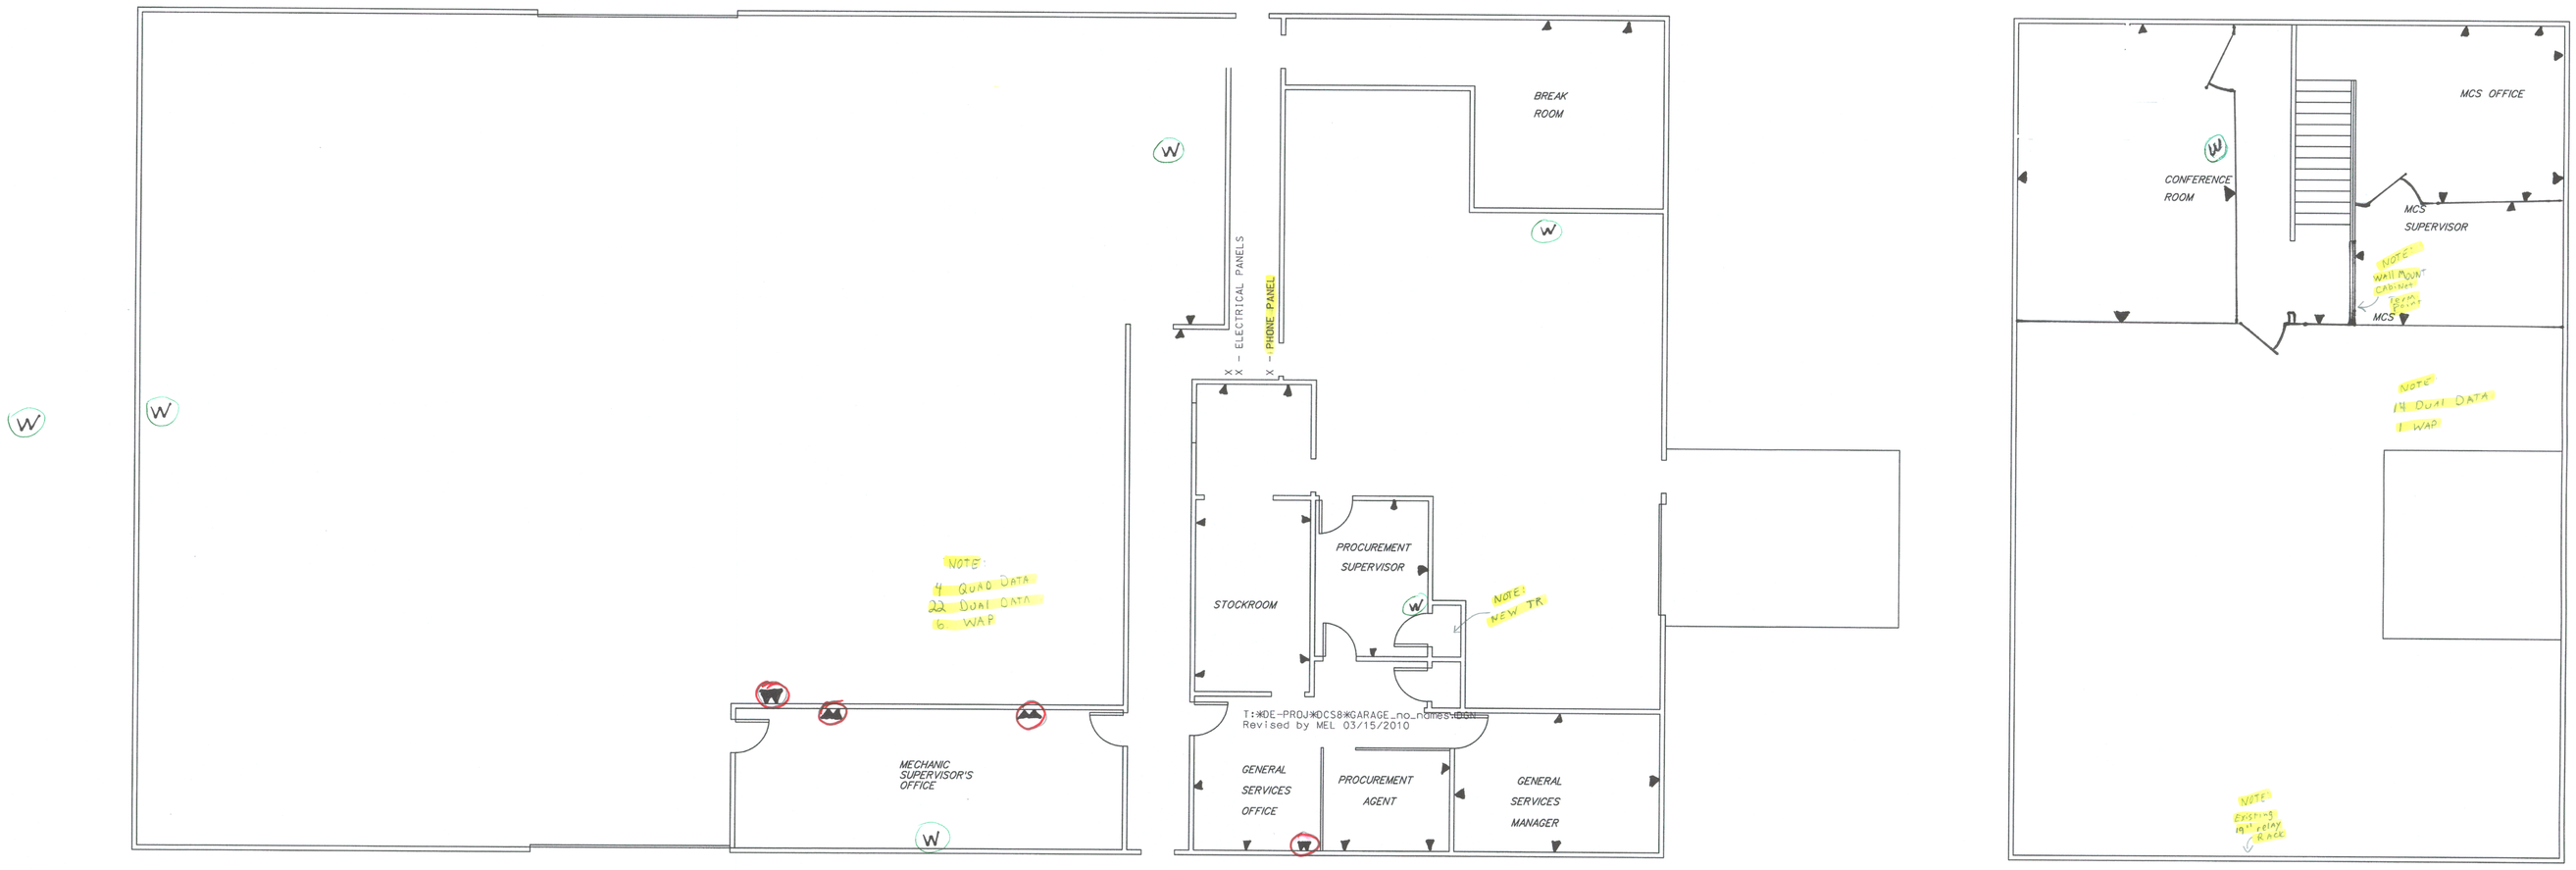
QUAD DATA