MO	JOB NO. Const. Div. Project Office	40/13
DIST NO	PROJECT NO. KLCC 0130 220 1	SHOWN
	COUNTY ST LOUIS	

MEHLVILLE OFFICE

Carpet 2,072 ft²

Vinyl 420 ft²

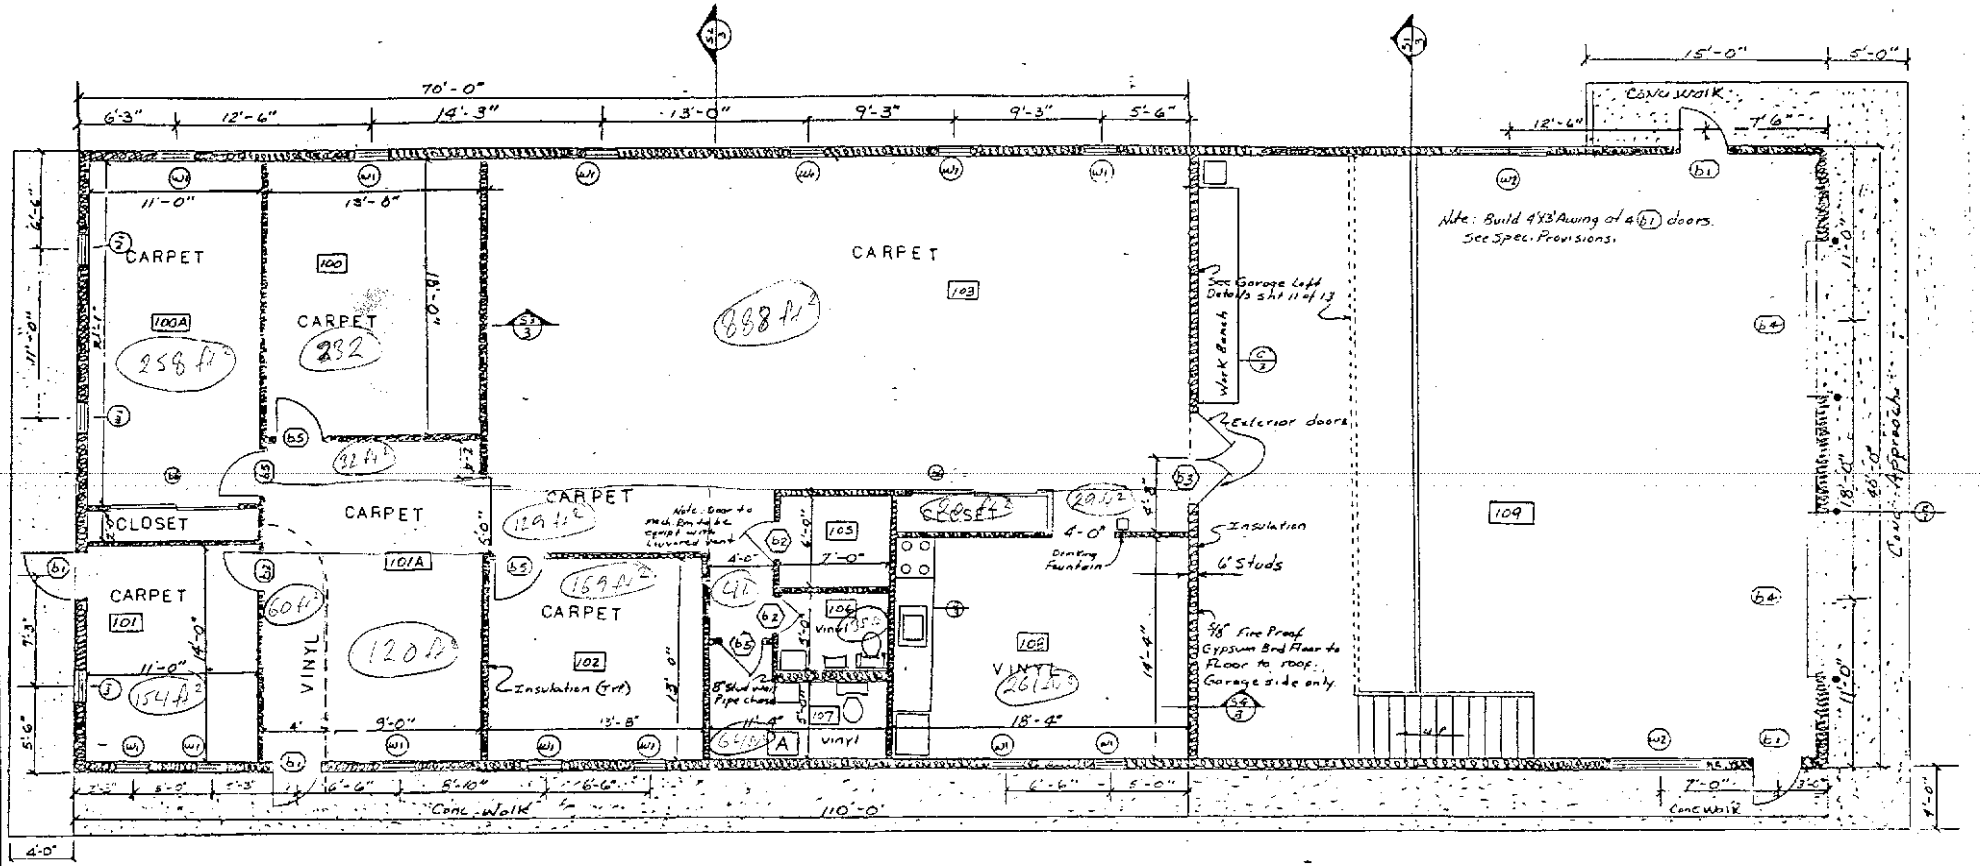

FLOOR PLAN