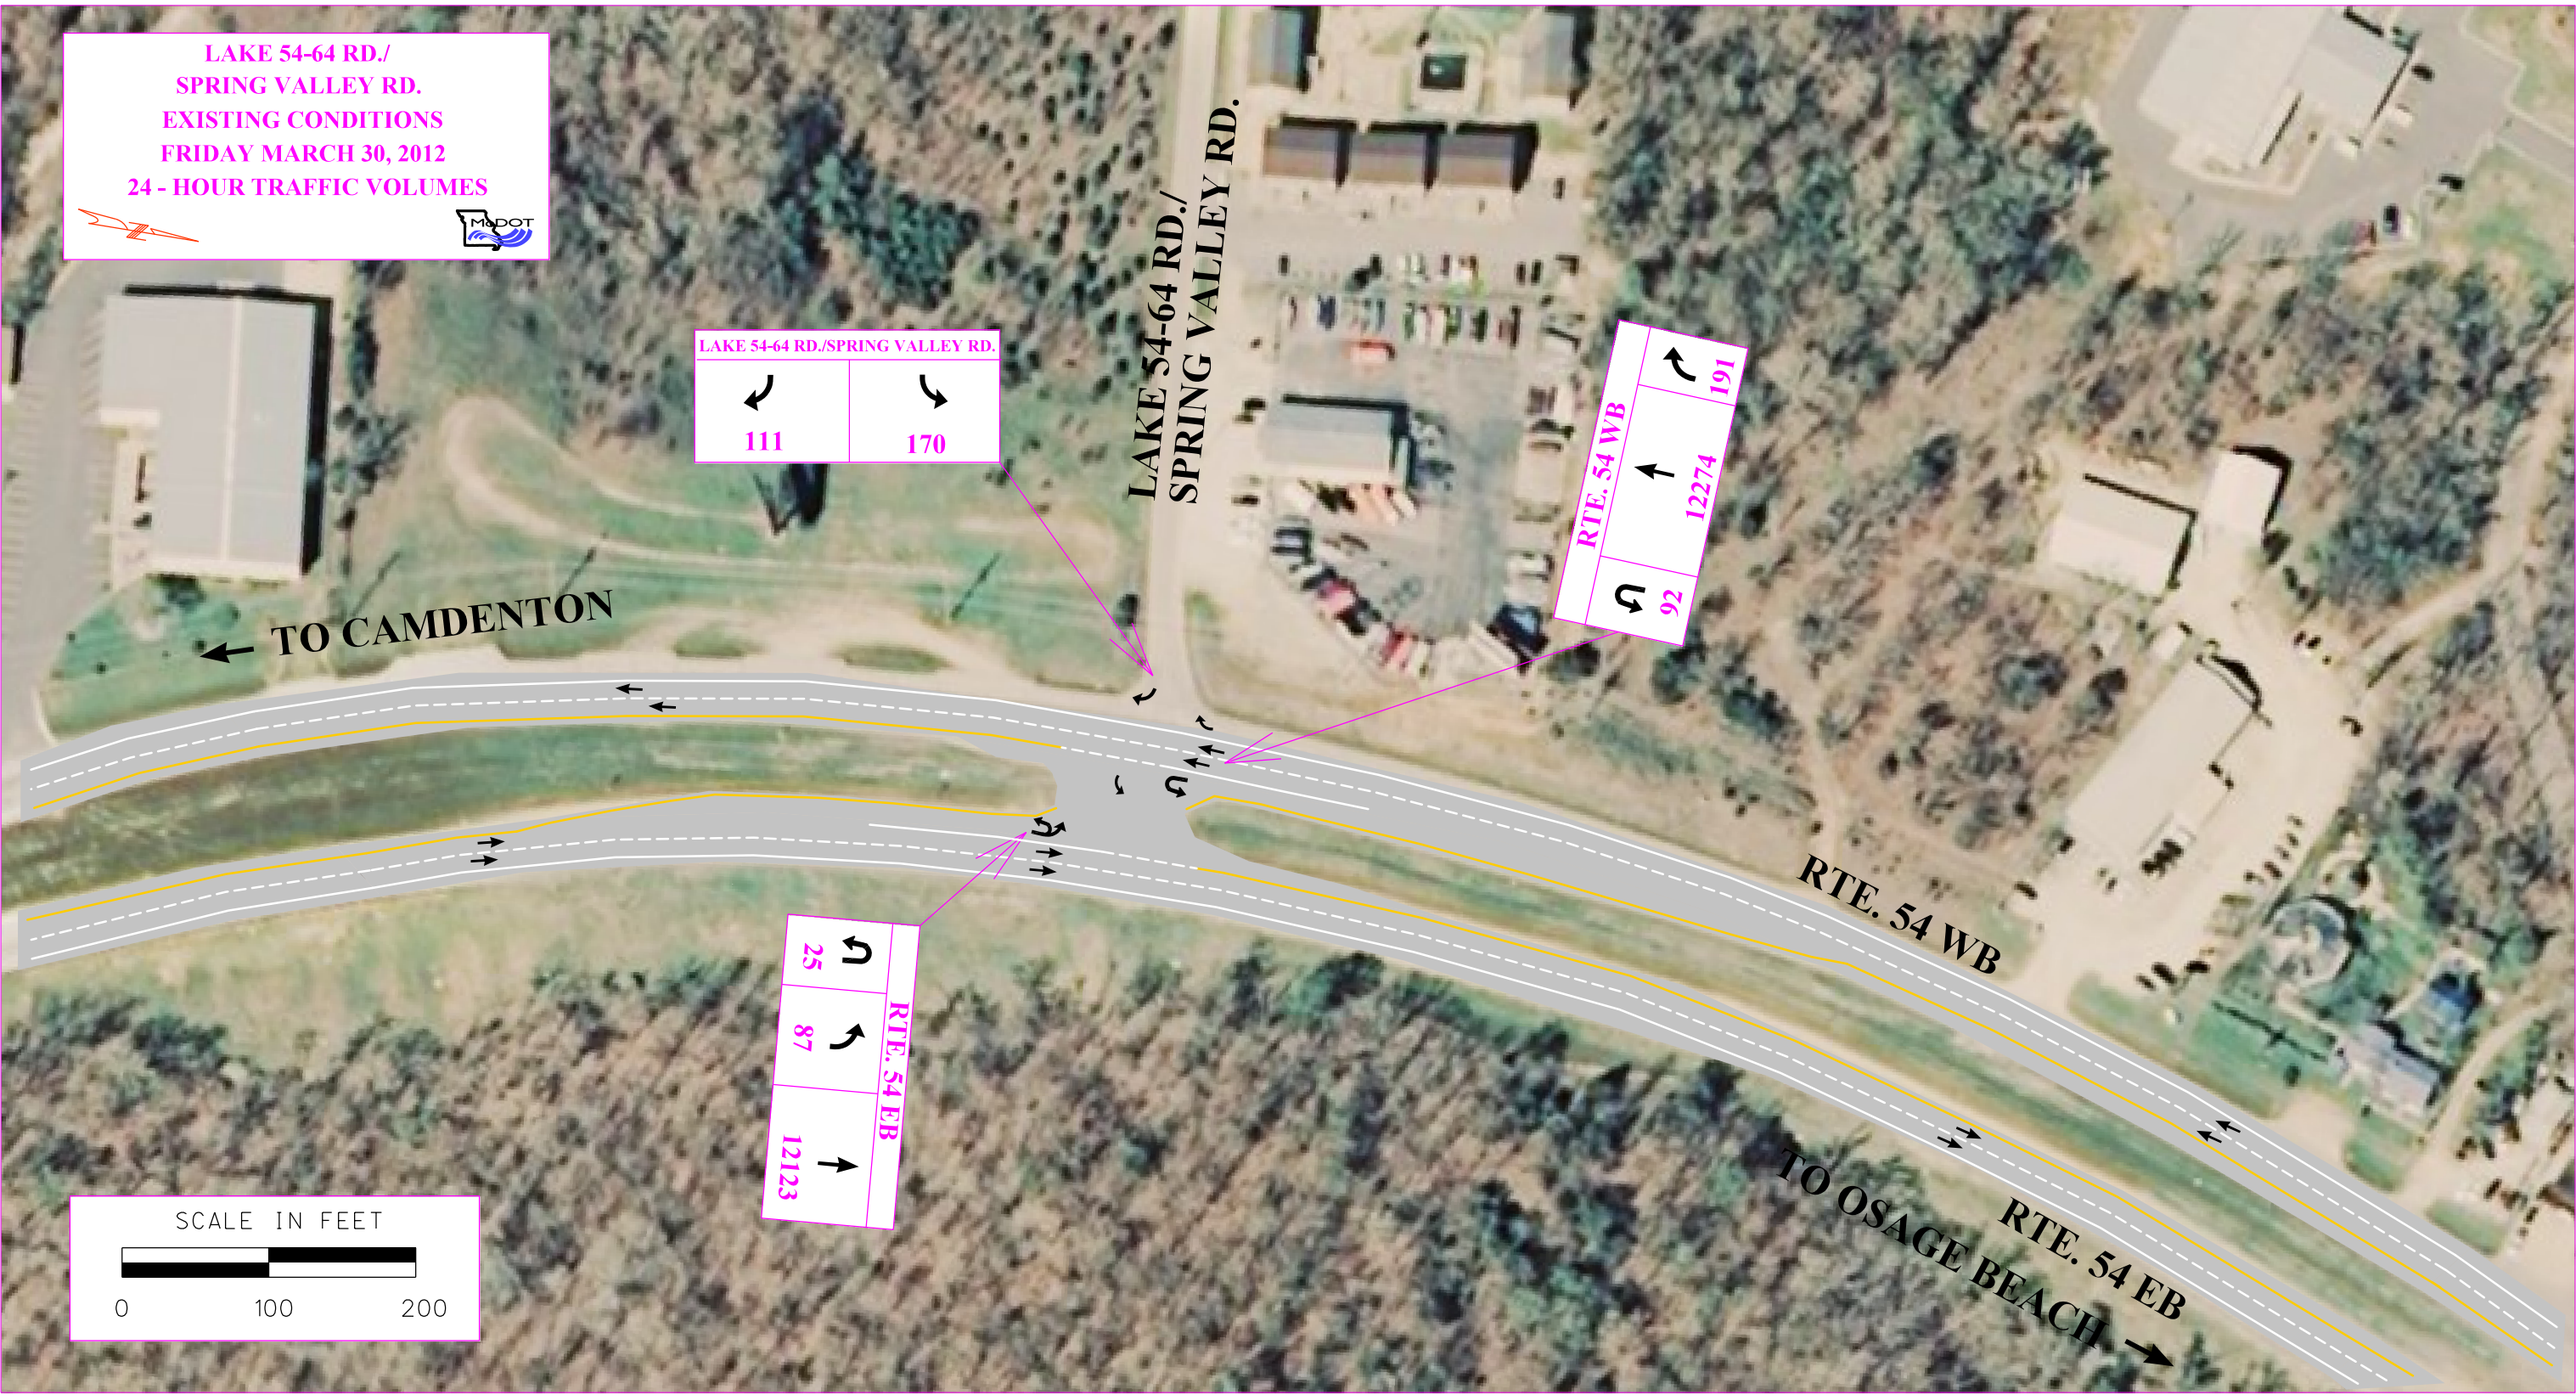
LAKE 54-64 RD./
SPRING VALLEY RD.
EXISTING CONDITIONS
FRIDAY MARCH 30, 2012
24 - HOUR TRAFFIC VOLUMES
LAKE 54-64 RD./SPRING VALLEY RD.
111
170
LAKE 54-64 RD./
SPRING VALLEY RD.
RTE. 54 WB
92
12274
191
TO CAMDENTON
RTE. 54 WB
RTE. 54 EB
25
87
12123
TO OSAGE BEACH
RTE. 54 EB
SCALE IN FEET
0
100
200