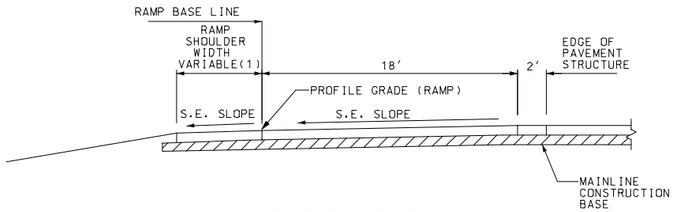

SECTION B-B

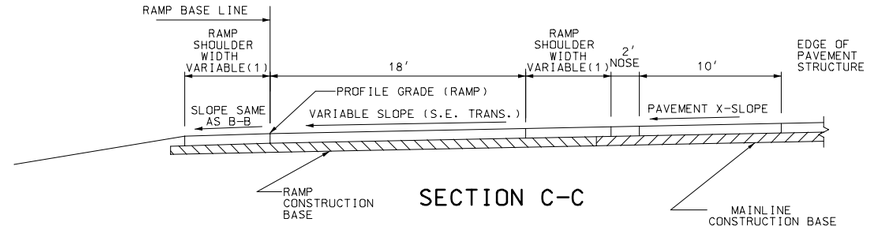

SECTION C-C

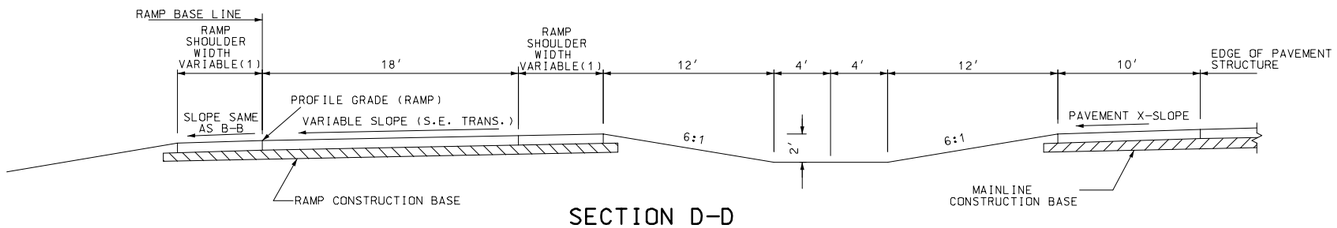

SECTION D-D

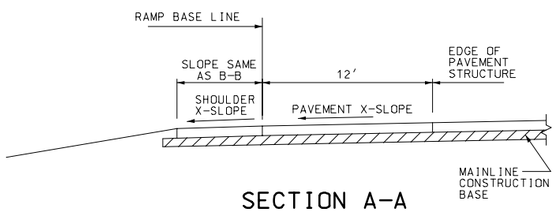

SECTION A-A

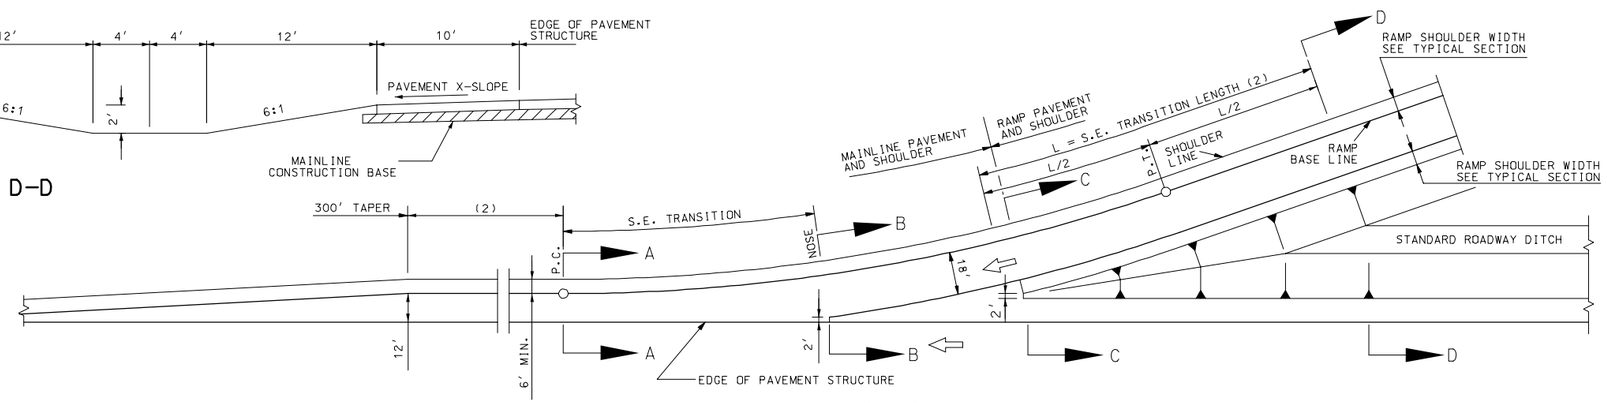

PLAN VIEW "ON" RAMPS

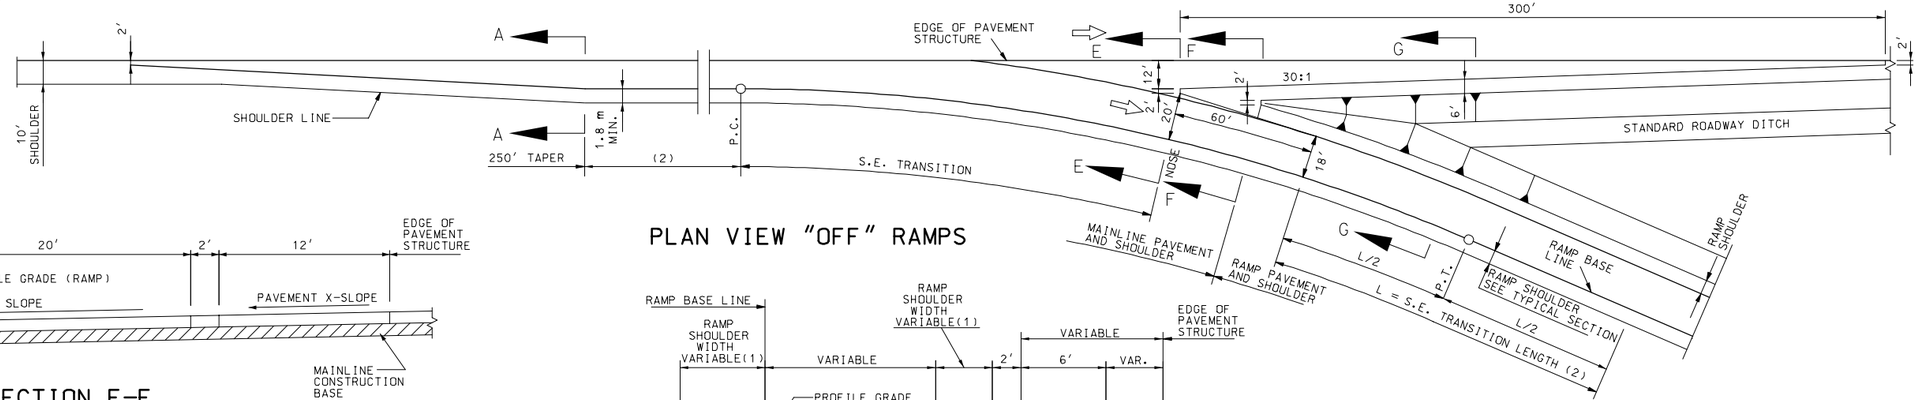

PLAN VIEW "OFF" RAMPS

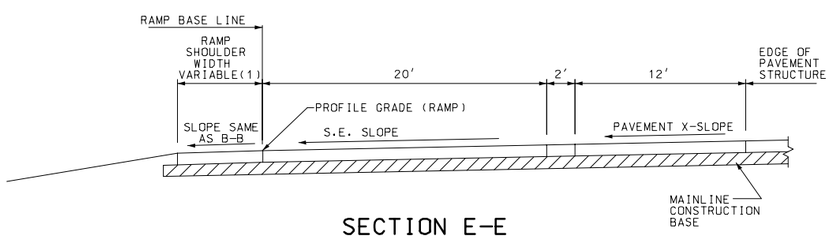

SECTION E-E

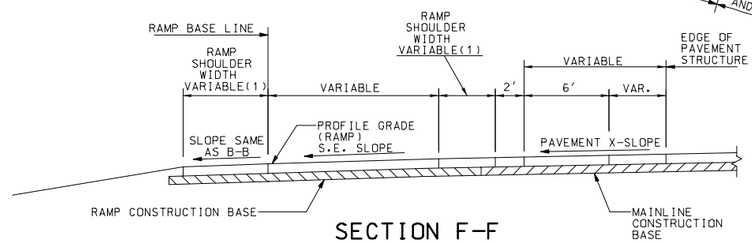

SECTION F-F

GENERAL NOTES:

SEE OTHER DRAWINGS FOR JOINT LAYOUTS AND STRIPING DETAILS.

THIS DRAWING IS FOR GENERAL INFORMATION ONLY.

FOR ACTUAL CONSTRUCTION DETAILS AND PAVEMENT TYPES, SEE OTHER DRAWINGS.

(1) FOR RAMP SHOULDER WIDTH, SEE RAMP TYPICAL SECTIONS.

(2) SEE ROADWAY PLANS.

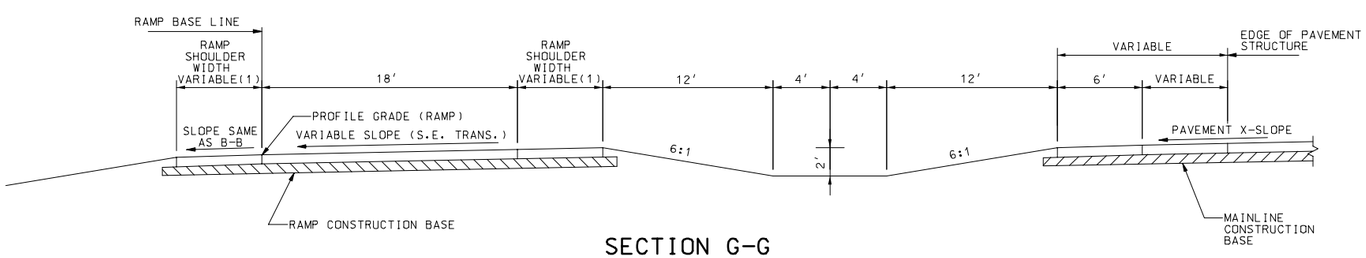

SECTION G-G

MISSOURI HIGHWAYS AND TRANSPORTATION COMMISSION

TYPICAL DETAILS ON AND OFF RAMPS

DIAMOND INTERCHANGES AND OUTER RAMPS OF CLOVERLEAF INTERCHANGS (ROADWAYS WITH OTHER THAN 6:1 FORESLOPES) OTHER THAN 28' PAVEMENT STRUCTURE

DATE: _____	EFFECTIVE: 01-01-1995	203.40F	1/1