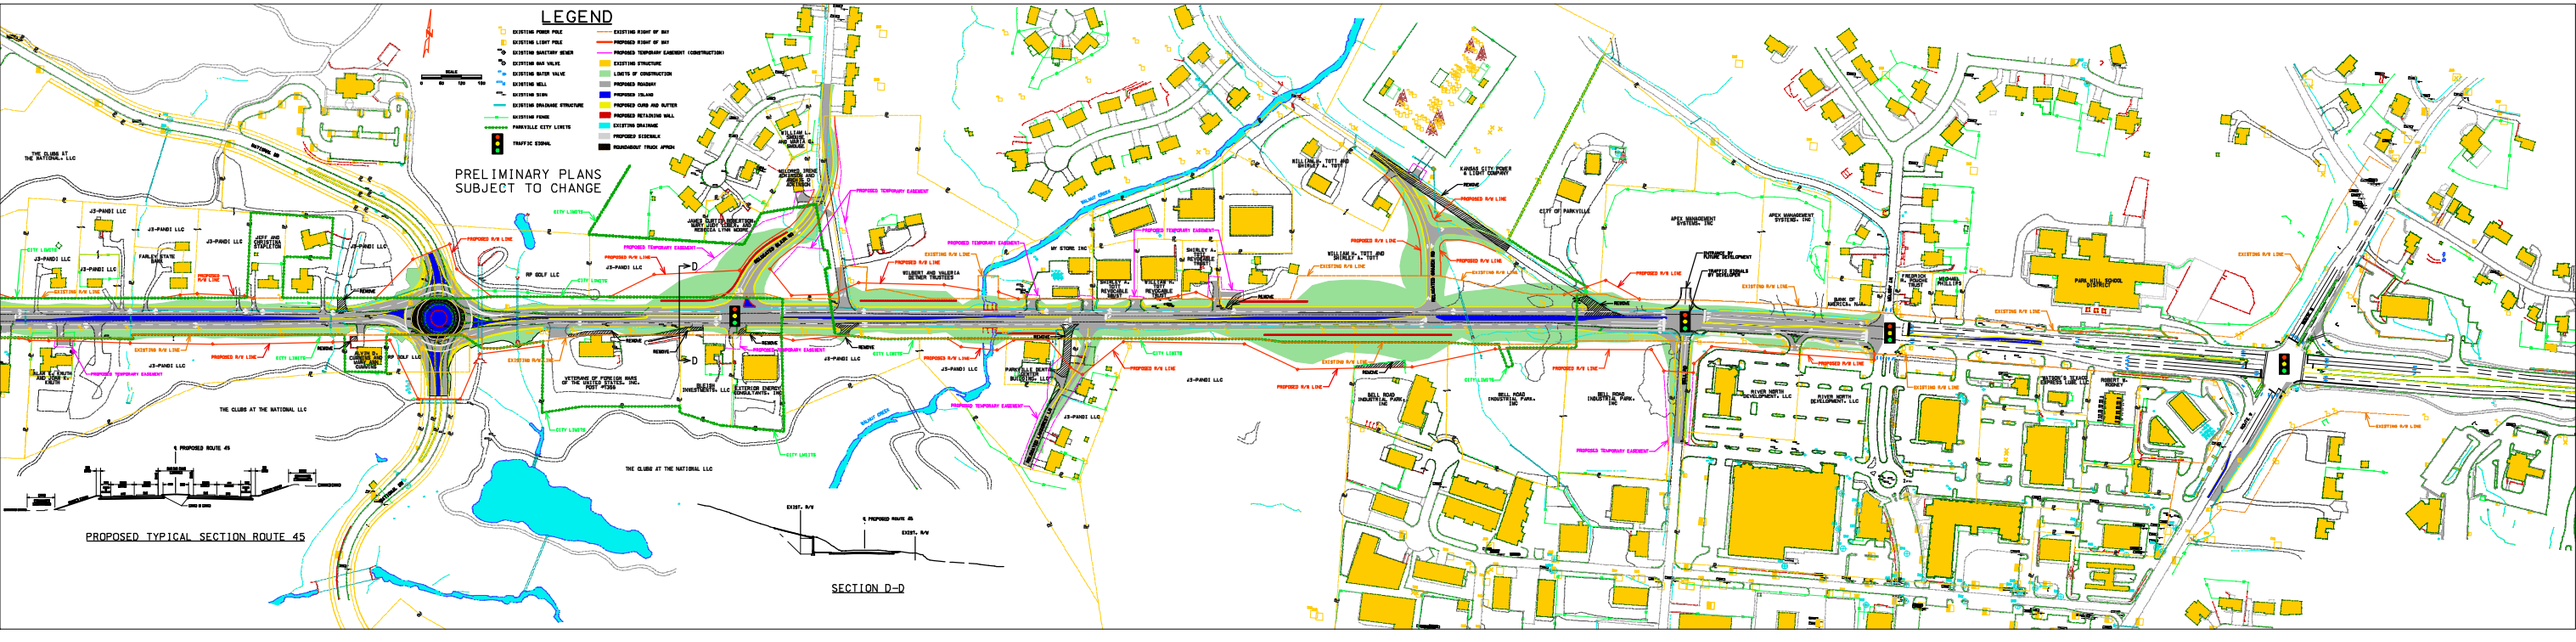
LEGEND
EXISTING POWER POLE
EXISTING LIGHT POLE
EXISTING SANITARY SEWER
EXISTING GAS VALVE
EXISTING WATER VALVE
EXISTING WELL
EXISTING SIGN
EXISTING DRAINAGE STRUCTURE
EXISTING FENCE
PARKVILLE CITY LIMITS
TRAFFIC SIGNAL
EXISTING RIGHT OF WAY
PROPOSED RIGHT OF WAY
PROPOSED TEMPORARY EASEMENT (CONSTRUCTION)
EXISTING STRUCTURE
LIMITS OF CONSTRUCTION
PROPOSED ROADWAY
PROPOSED ISLAND
PROPOSED CURB AND GUTTER
PROPOSED RETAINING WALL
EXISTING DRAINAGE
PROPOSED SIDEWALK
ROUNDABOUT TRUCK APRON
PRELIMINARY PLANS
SUBJECT TO CHANGE
PROPOSED TYPICAL SECTION ROUTE 45
SECTION D-D
THE CLUBS AT THE NATIONAL LLC
J3-PANDI LLC
RF GOLF LLC
FARLEY STATE BANK
JEFF AND CHRISTINA STRUCTON
VETERANS OF FOREIGN WARS OF THE UNITED STATES, INC. FORT MYERS
BUILDING INVESTMENTS, LLC
EXTERIOR ENERGY CONSULTANTS, INC.
PARKVILLE BEAUTY & WELLNESS, LLC
MF STORE INC
SHIRLEY A. REYNOLDS TRUST
WILLIAM D. TRITT AND SHIRLEY A. TRITT
KIMBALL CITY POWER & LIGHT COMPANY
CITY OF PARKVILLE
APEX MANAGEMENT SYSTEMS, INC
BELL ROAD INDUSTRIAL PARK, INC
RIVER NORTH DEVELOPMENT, LLC
BANK OF AMERICA, N.A.
PARK HILL SCHOOL DISTRICT
PROPOSED R/W LINE
EXISTING R/W LINE
PROPOSED TEMPORARY EASEMENT
CITY LIMITS
EXIST. R/W
PROPOSED ROUTE 45