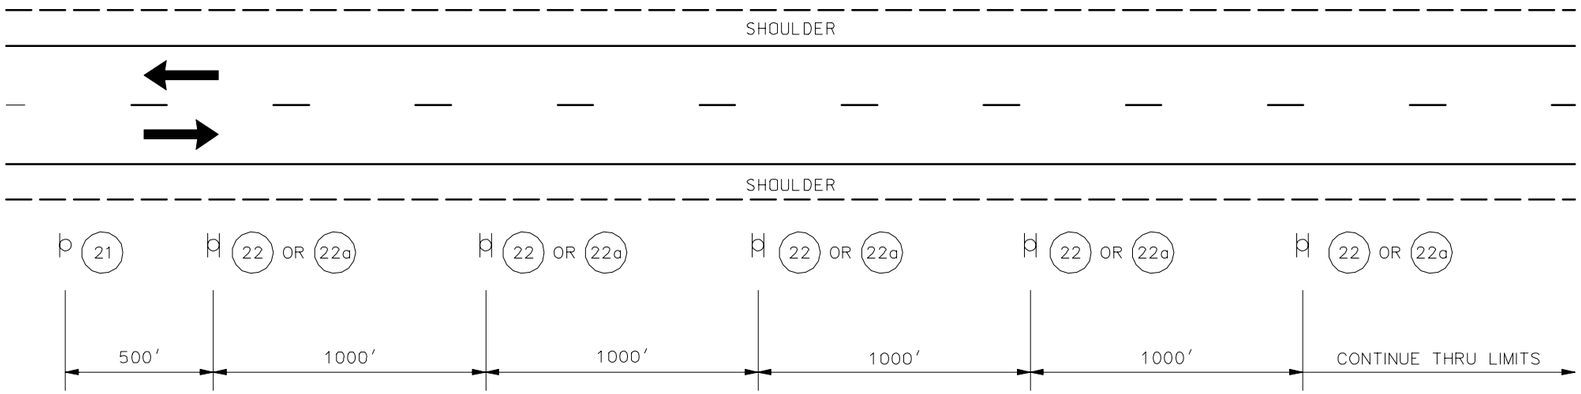

TWO WAY TRAFFIC

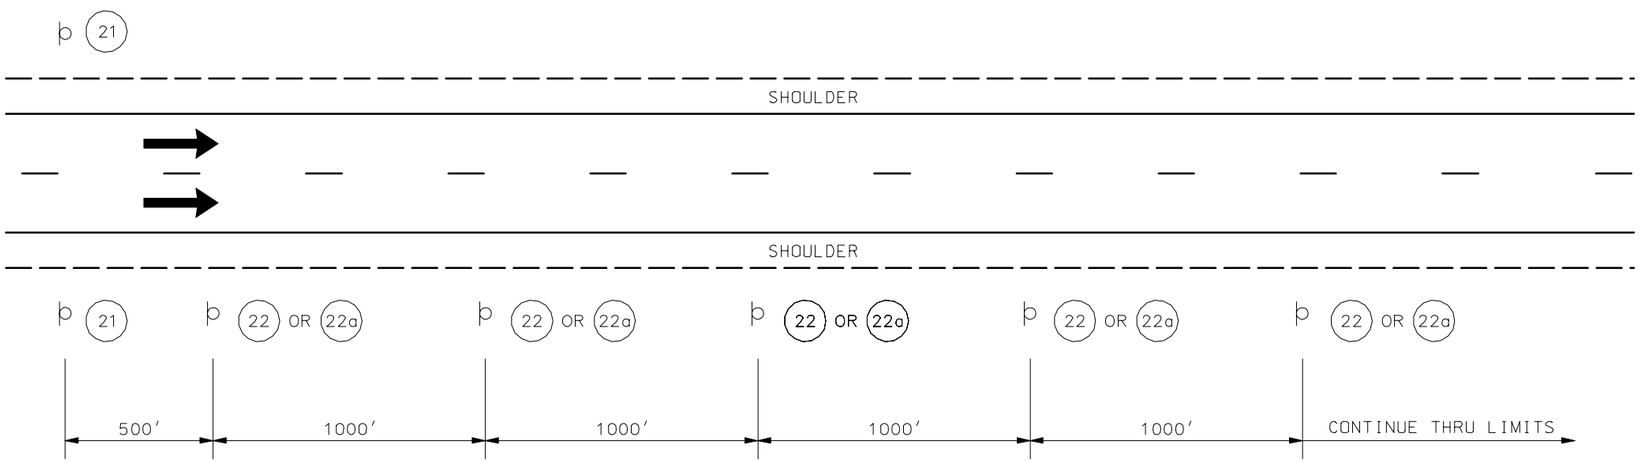

ONE WAY TRAFFIC

PAVEMENT EDGE DIFFERENTIAL ≤ 4 INCHES

NOTE: SIGN NUMBER DETERMINED FROM TABLE ON SHEET 1 OF 3.

MISSOURI HIGHWAYS AND TRANSPORTATION COMMISSION			
	PAVEMENT EDGE TREATMENT		
DATE:_____	EFFECTIVE: 07-01-2004	619.10C	2/3

p:\A_Francd1\Mike Folder\Pavement_Edge_2.dgn 10:50:53 AM 10/20/2004