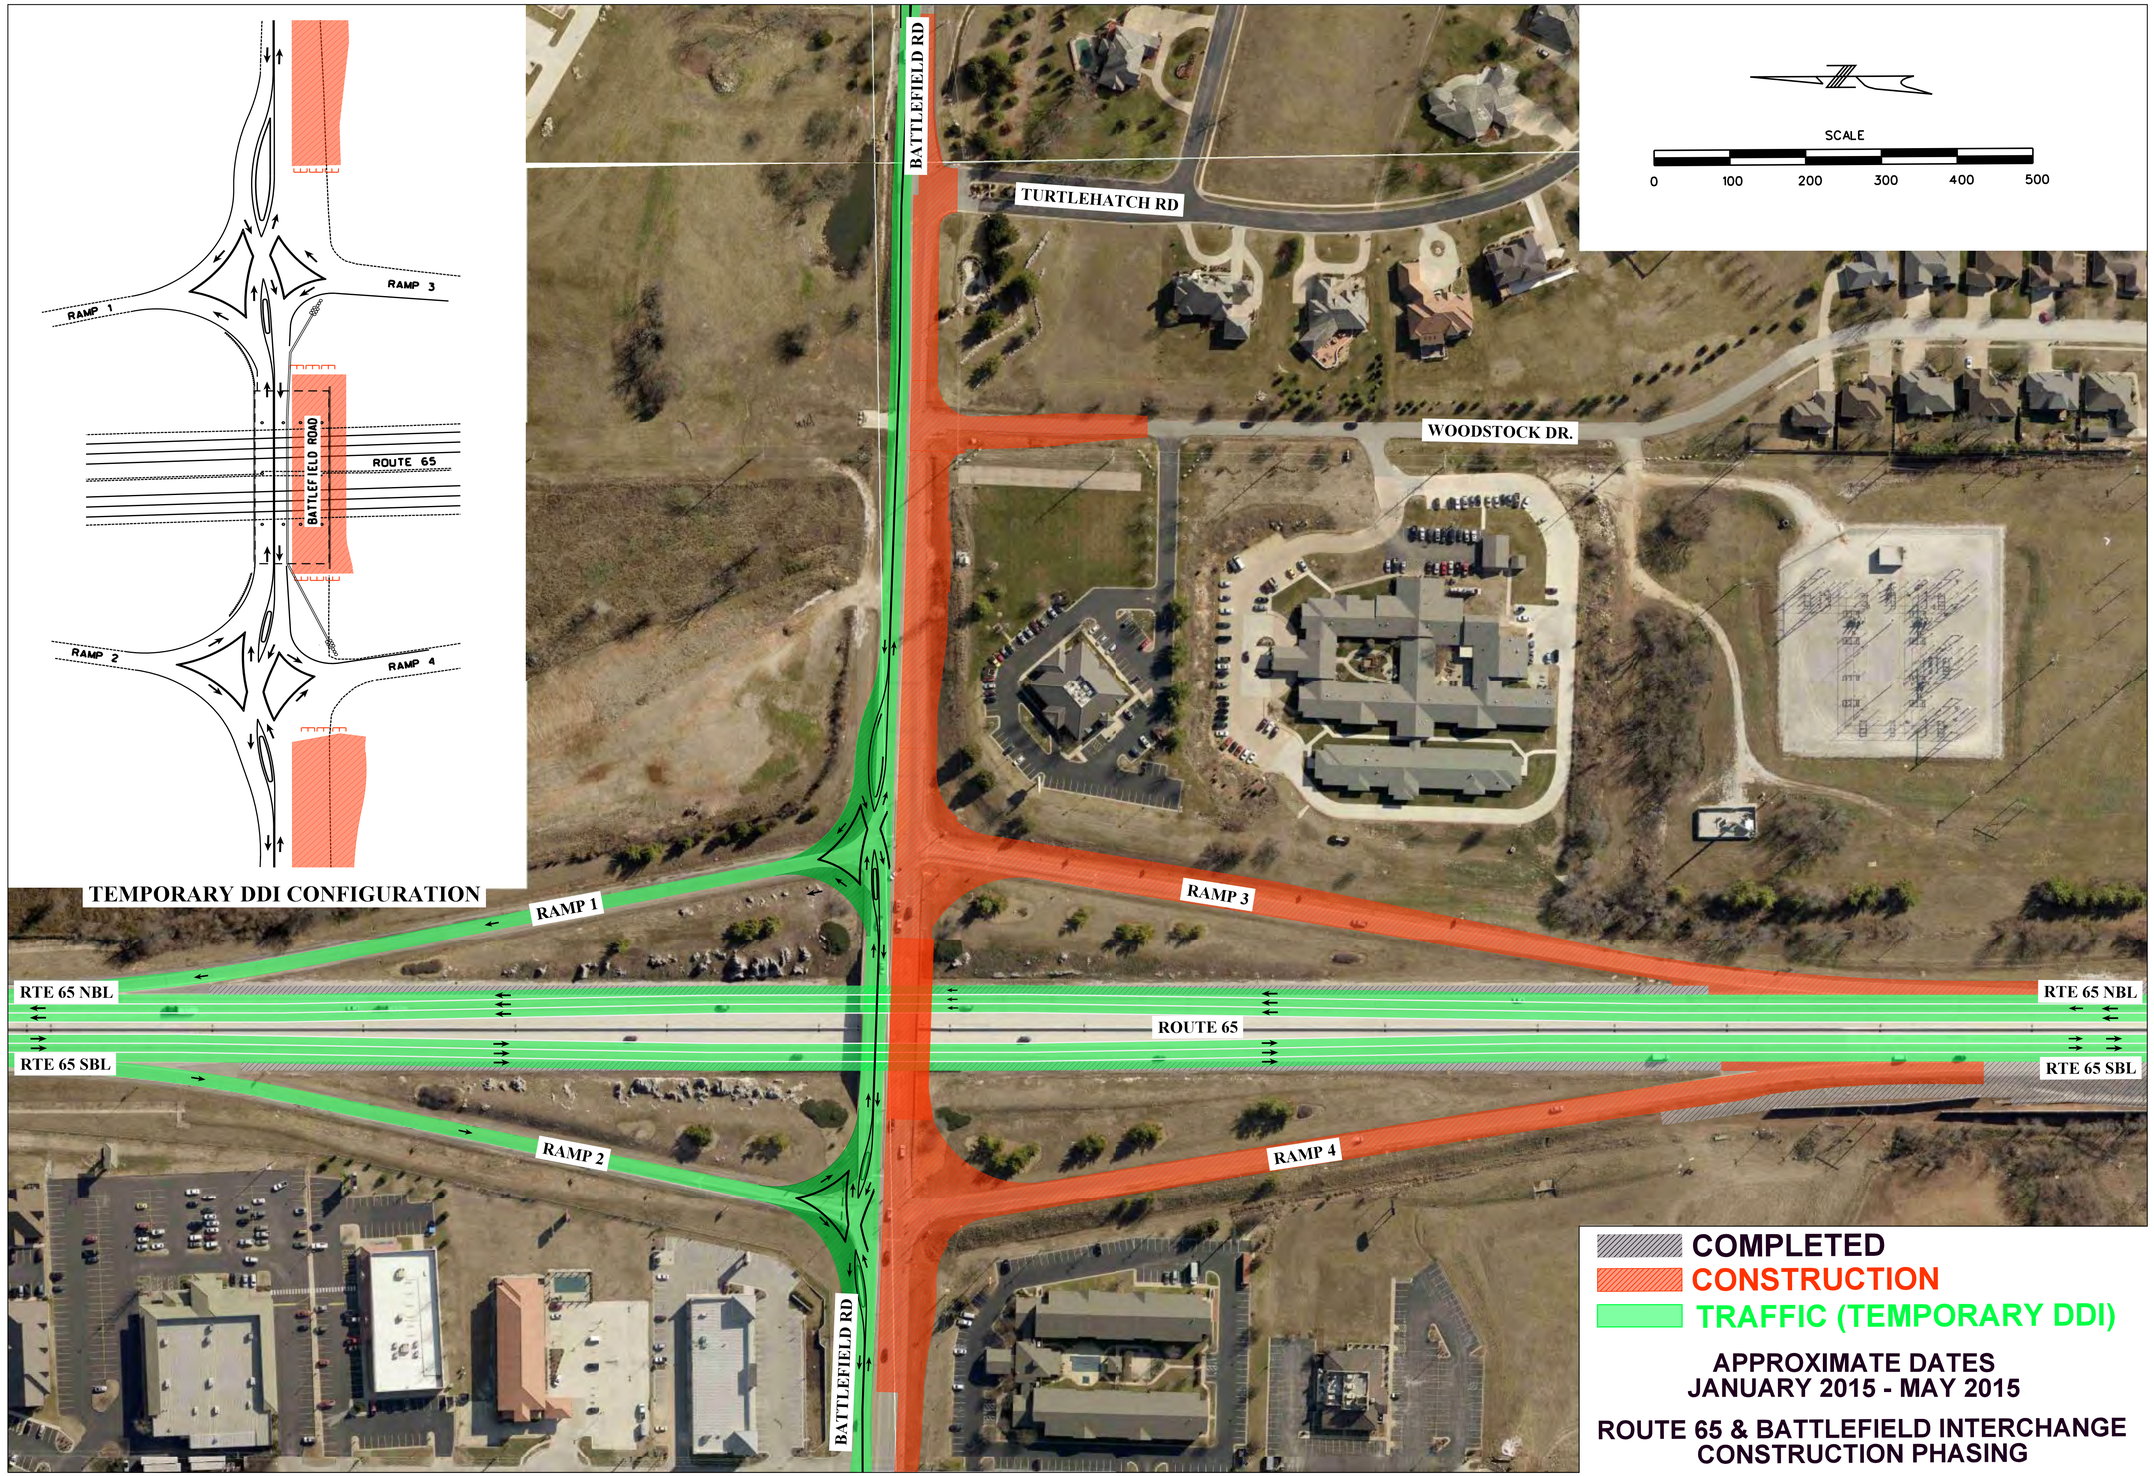

APPROXIMATE DATES
JANUARY 2015 - MAY 2015

ROUTE 65 & BATTLEFIELD INTERCHANGE
CONSTRUCTION PHASING

DATE PREPARED
11/10/2014

ROUTE	STATE
.	MO
DISTRICT	SHEET NO.
.	.

COUNTY
.

JOB NO.
.

CONTRACT ID.
.

PROJECT NO.
.

BRIDGE NO.
.

DATE	DESCRIPTION
.	.
.	.
.	.
.	.
.	.
.	.
.	.

MISSOURI HIGHWAYS AND TRANSPORTATION COMMISSION
MoDOT
105 WEST CAPITOL
JEFFERSON CITY, MO 65102
1-888-ASK-MODOT (1-888-275-6636)

OLSSON ASSOCIATES
550 ST. LOUIS STREET
SPRINGFIELD, MO 65806
CERTIFICATE OF
AUTHORITY NO. 001592

REV.

F:\Projects\013-1790_TRNS\J8U0500\plan_sheets\14 Displays\Public Meeting 11-18-14\007_Phasing2c_I100_rev.dgn 7:52:37 AM 11/10/2014