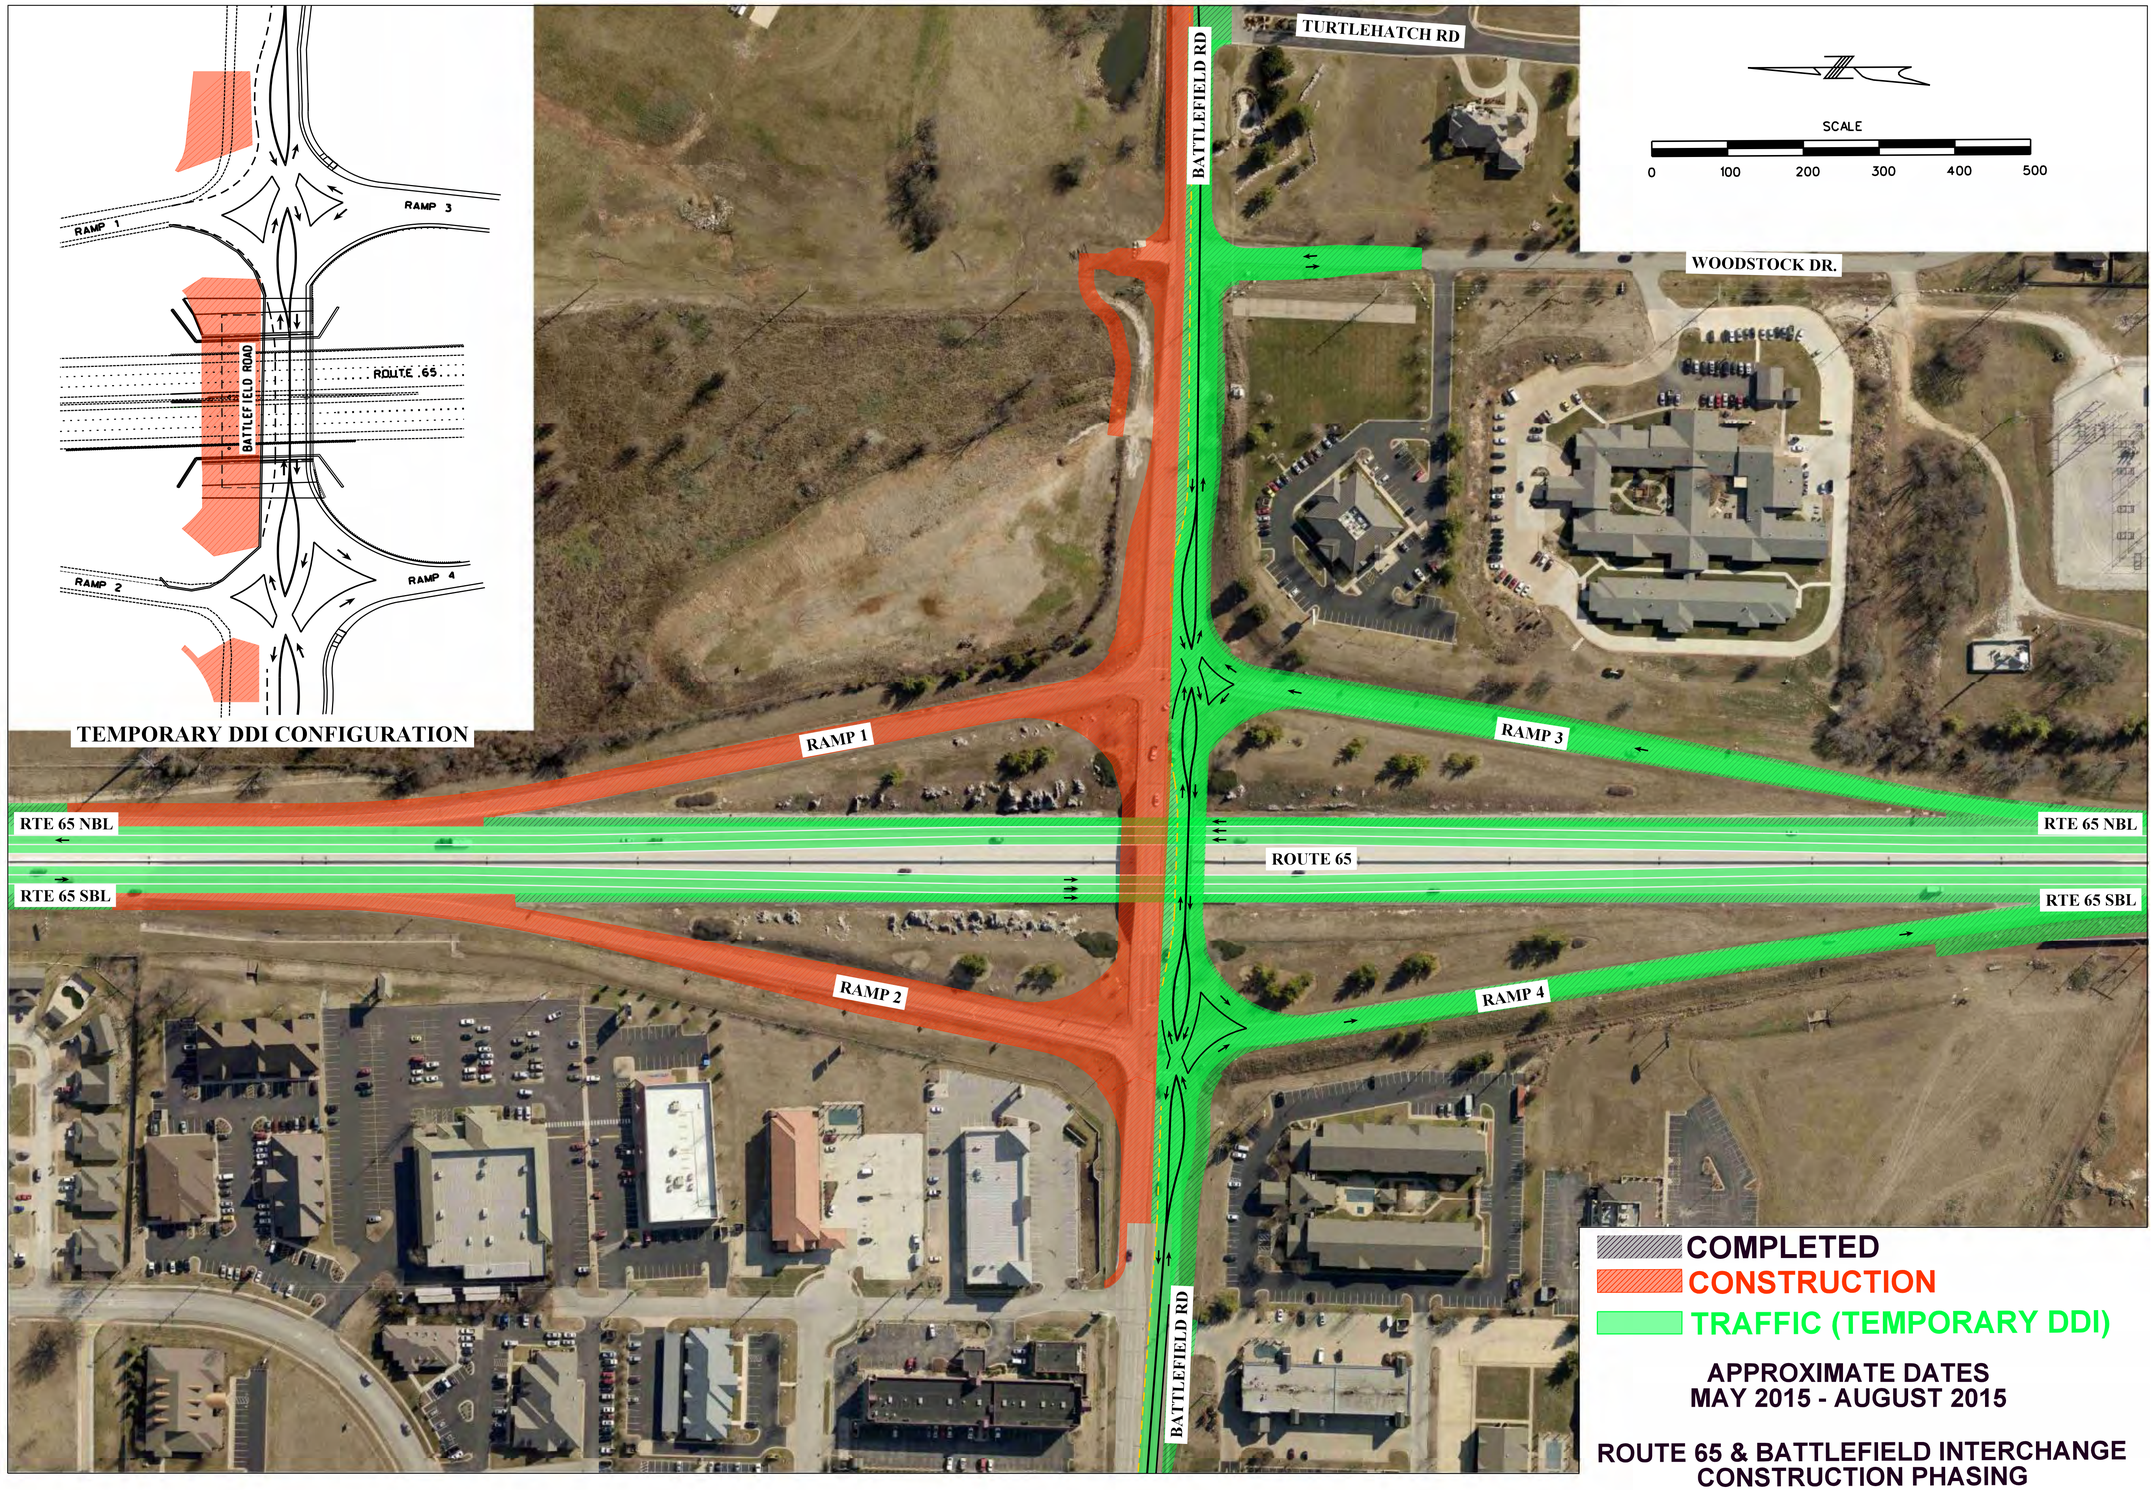

APPROXIMATE DATES
MAY 2015 - AUGUST 2015

ROUTE 65 & BATTLEFIELD INTERCHANGE
CONSTRUCTION PHASING

DATE PREPARED	11/10/2014
ROUTE	.
STATE	MO
DISTRICT	.
SHEET NO.	.
COUNTY	.
JOB NO.	.
CONTRACT ID.	.
PROJECT NO.	.
BRIDGE NO.	.

DATE	DESCRIPTION
.	.
.	.
.	.
.	.
.	.
.	.
.	.

MISSOURI HIGHWAYS AND TRANSPORTATION COMMISSION
MoDOT
105 WEST CAPITOL
JEFFERSON CITY, MO 65102
1-888-ASK-MODOT (1-888-275-6636)

OLSSON ASSOCIATES
550 ST. LOUIS STREET
SPRINGFIELD, MO 65806
CERTIFICATE OF
AUTHORITY NO. 001592

REV.

F:\Projects\013-1790_TRNS\J8U0500\plan_sheets\14 Displays\Public Meeting 11-18-14\010_Phasing3c_1100_rev.dgn 7:58:37 AM 11/10/2014