ROUTE	STATE	DISTRICT	SHEET NO.
364	MO	6	1·6

CMT

JOB NO. J6U1028E

PROJECT NO. .

COUNTY ST. CHARLES

DATE 8/28/2007

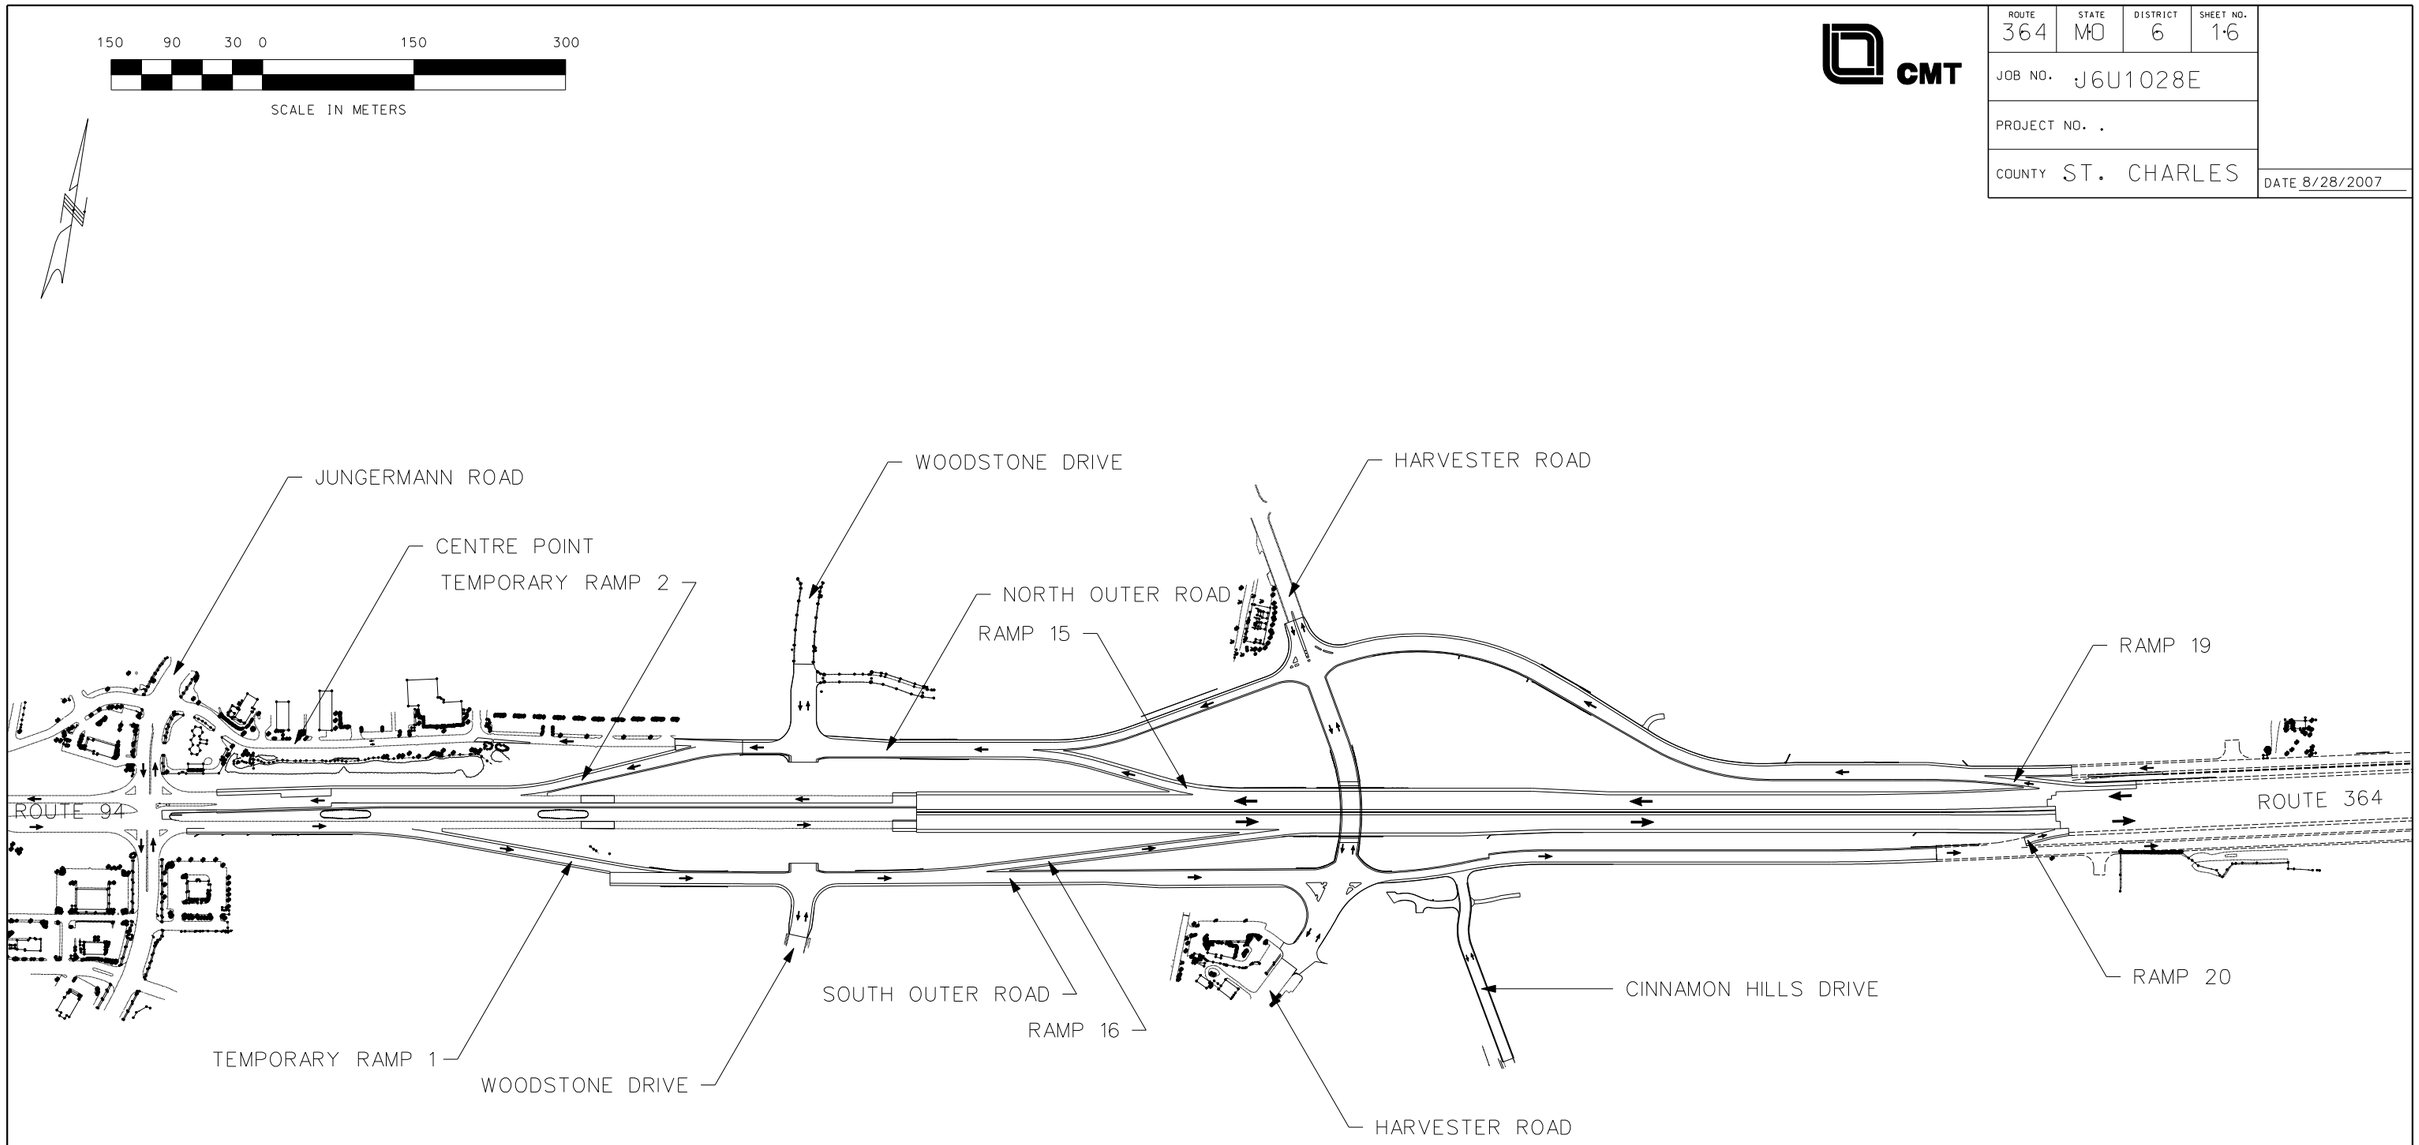

EXHIBIT

J6U1028E
ROUTE 364

REV.

L:\MODOT\0040909\Draw\Exhibit\PROJECTMAP_MODOT_J6U1028E.dgn 8/28/2007