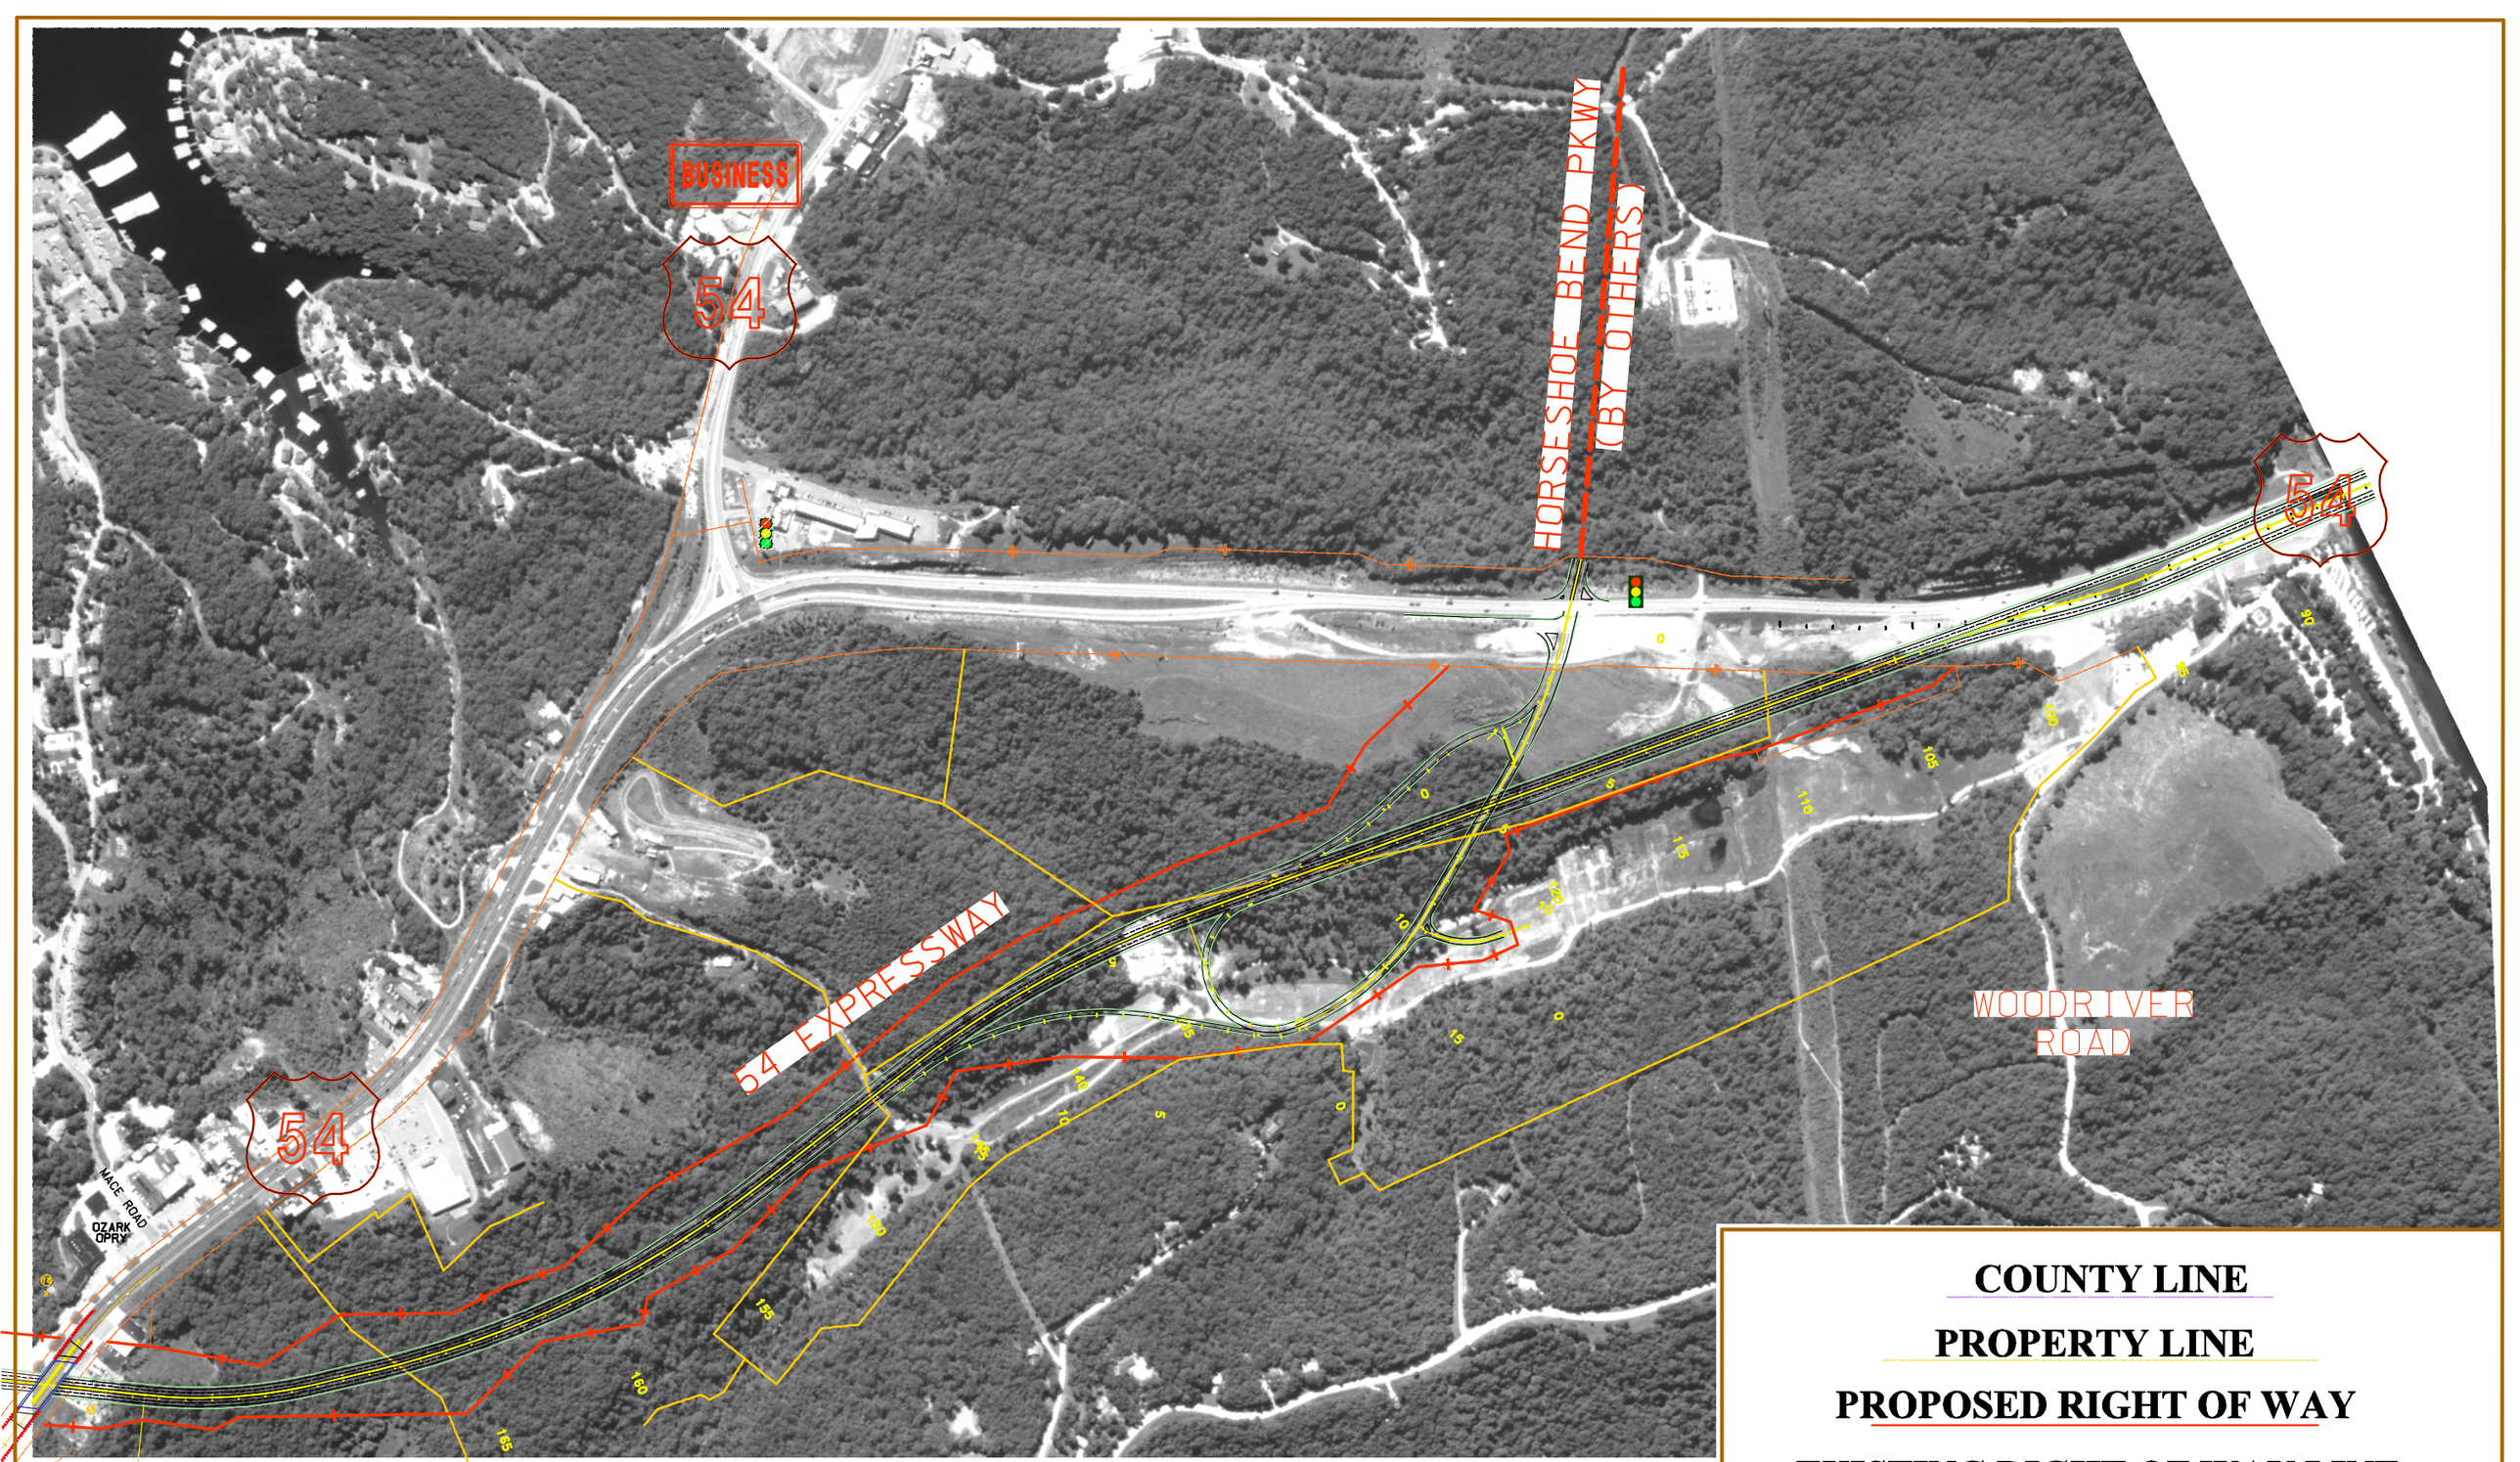

SCALE

0 100 200 300 400 500

ROUTE 54 EXPRESSWAY

JOB NO. J5P0648C

COUNTY LINE

PROPERTY LINE

PROPOSED RIGHT OF WAY

EXISTING RIGHT OF WAY LINE

SIGNALIZED INTERSECTION