handouts_02_Aug09.dgn 09:06:29 AM 08/20/2009

REV.

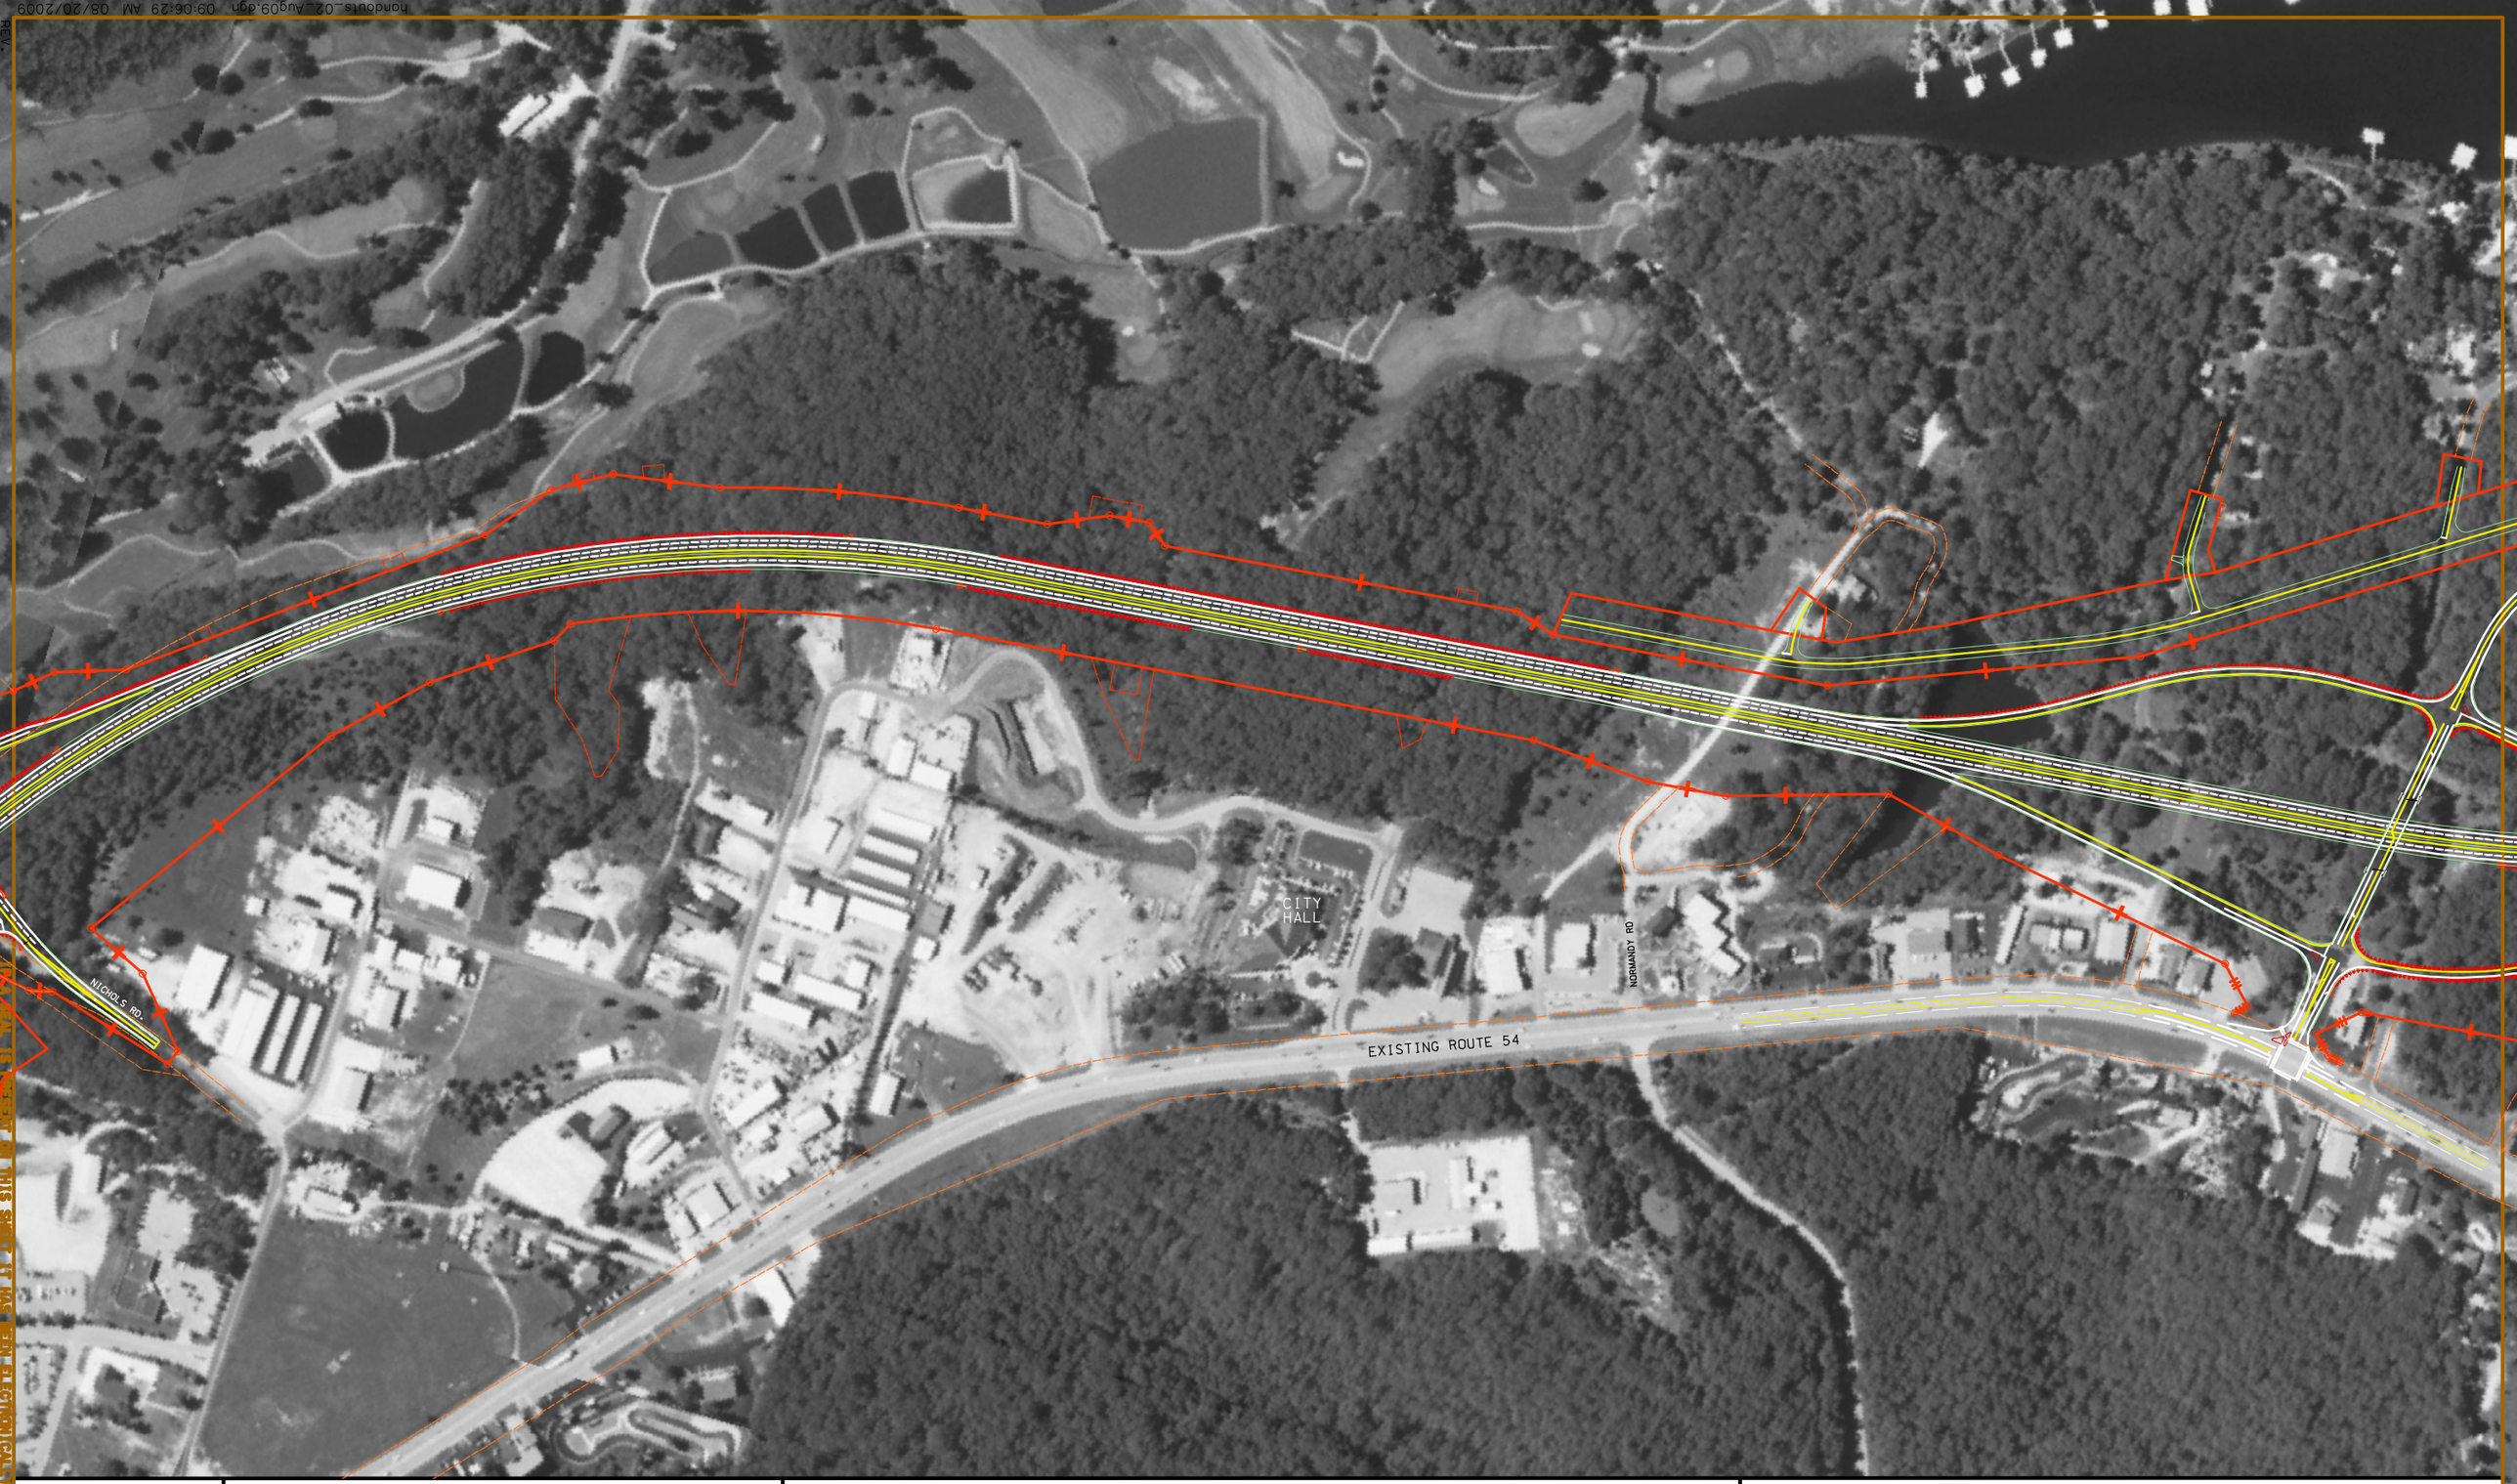

SCALE
0 100 200 300 400 500

RIGHT OF WAY LINE

EXISTING RIGHT OF WAY LINE

ROUTE 54 EXPRESSWAY
JOB NO. J5P0347

BROADWATER AREA