REV.
handouts_03_Aug09.dgn 09:07:41 AM 08/20/2009

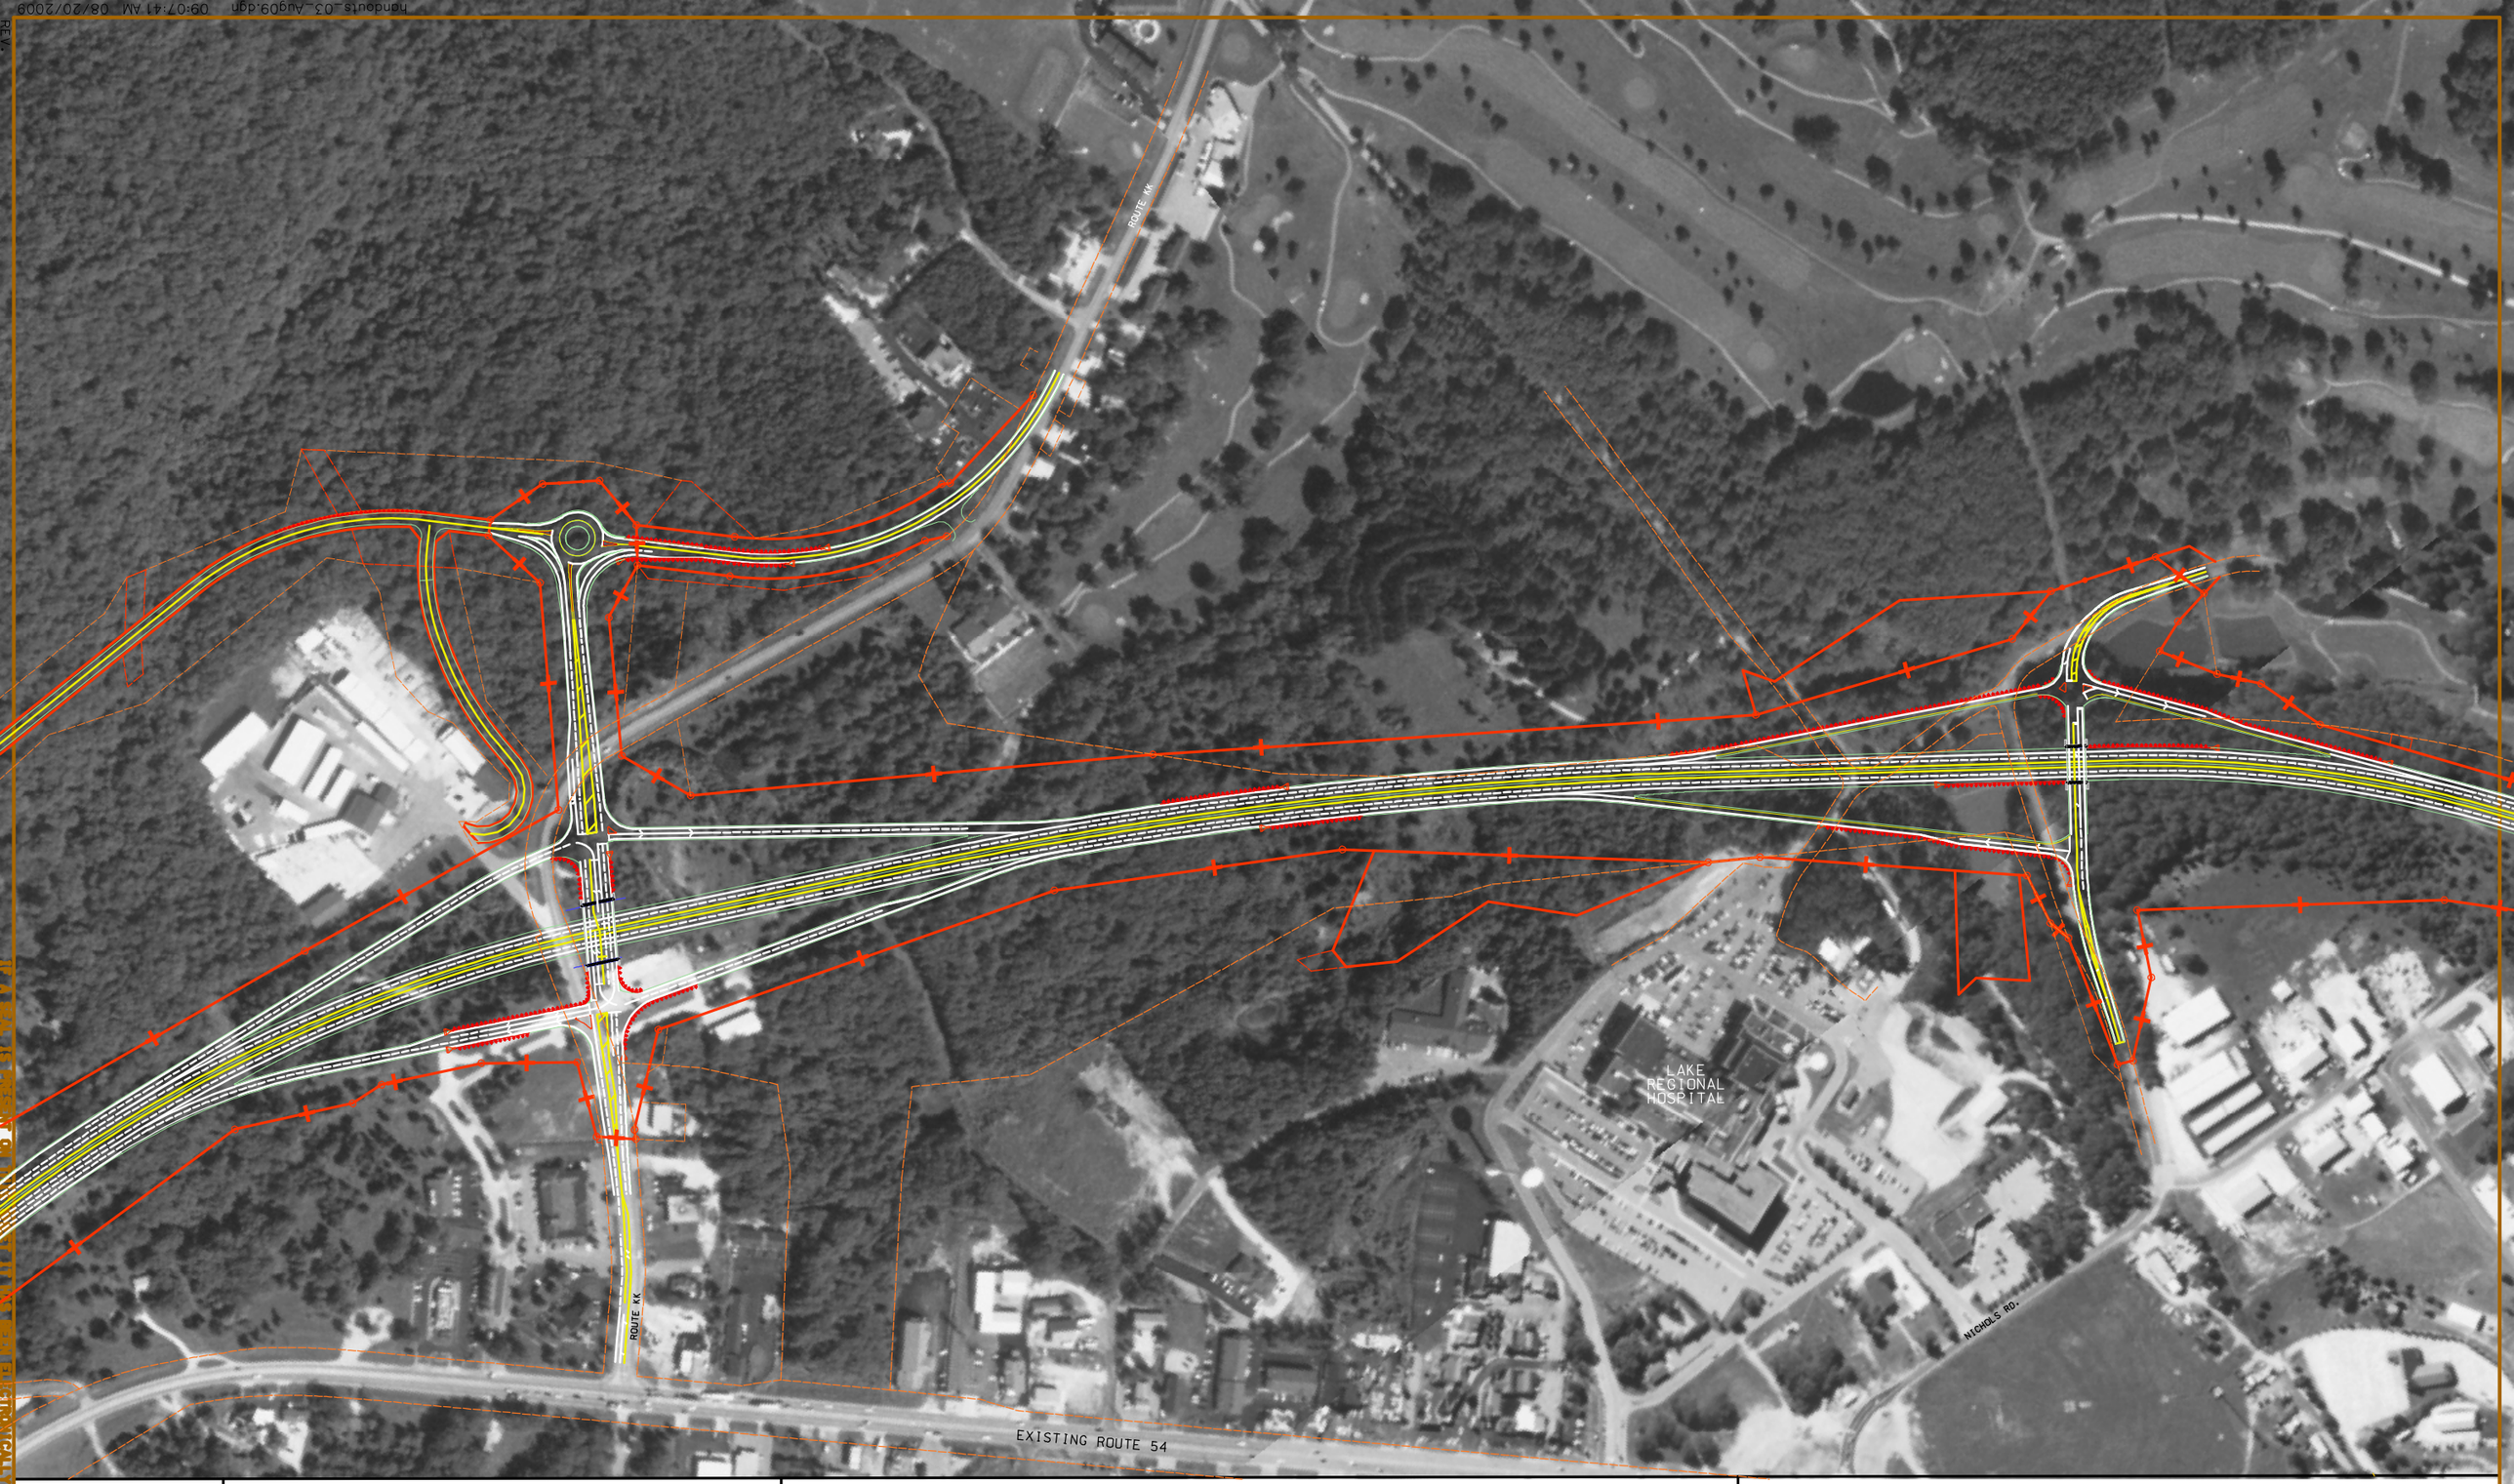

SCALE
0 100 200 300 400 500

RIGHT OF WAY LINE

EXISTING RIGHT OF WAY LINE

ROUTE 54 EXPRESSWAY
JOB NO. J5P0347

NICHOLS RD/ROUTE KK INTERCHANGE