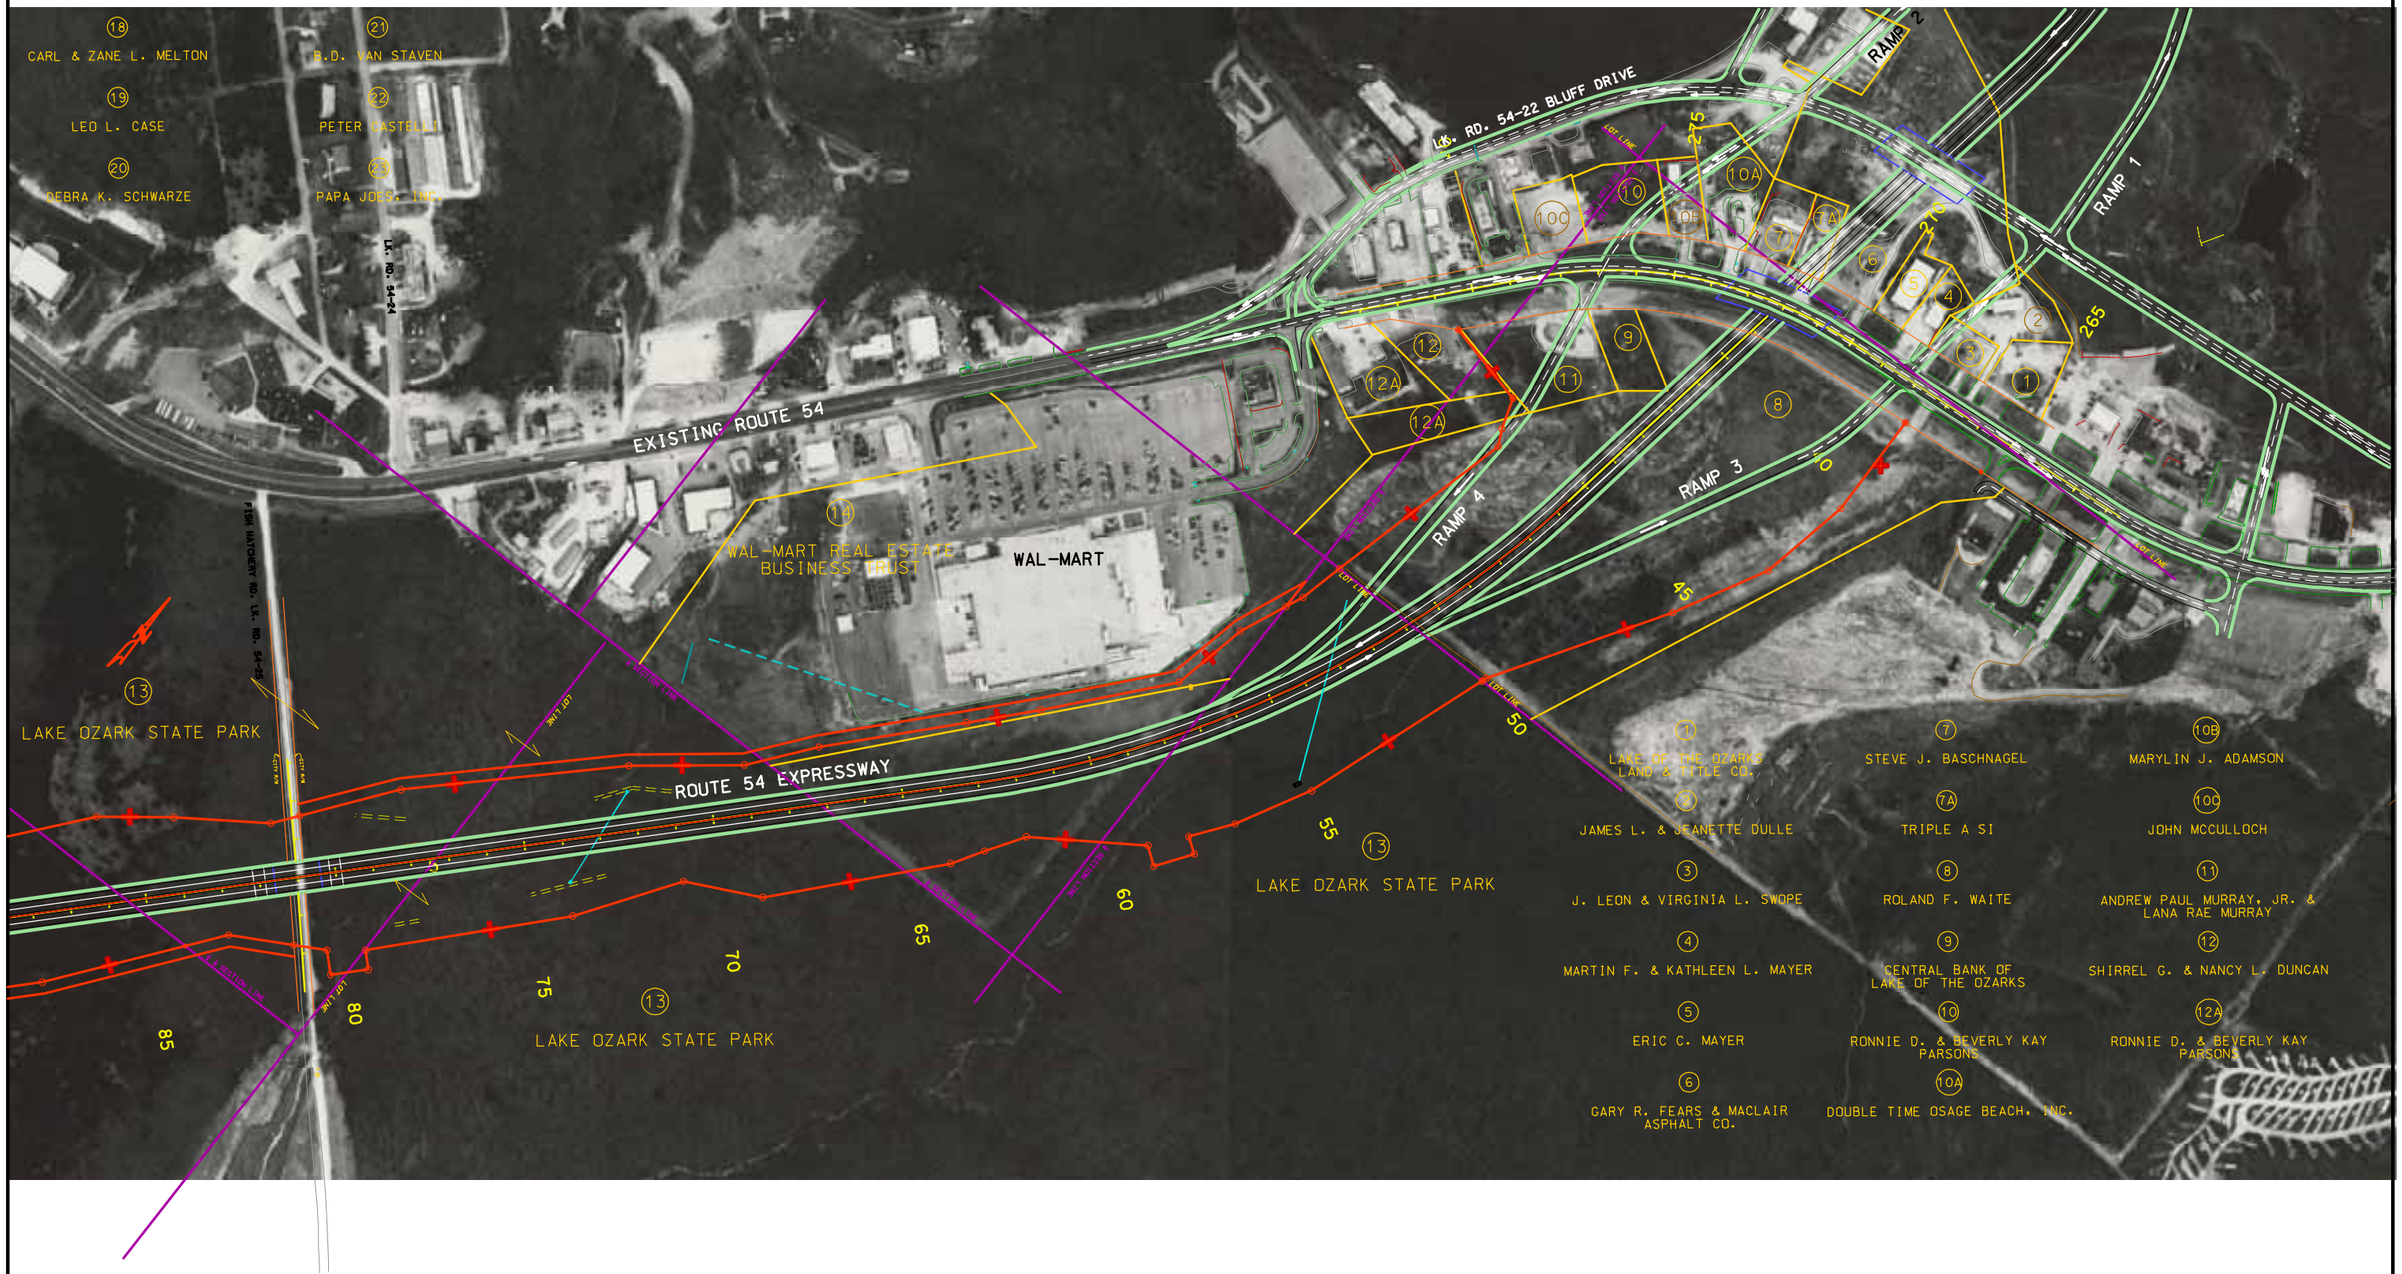

SCALE
0 100 200 300 400 500

RIGHT OF WAY LINE
PROPERTY LINE
EXISTING RIGHT OF WAY LINE

ROUTE 54 EXPRESSWAY
JOB NO. J5P0309A

WAL-MART/ HOME DEPOT AREA