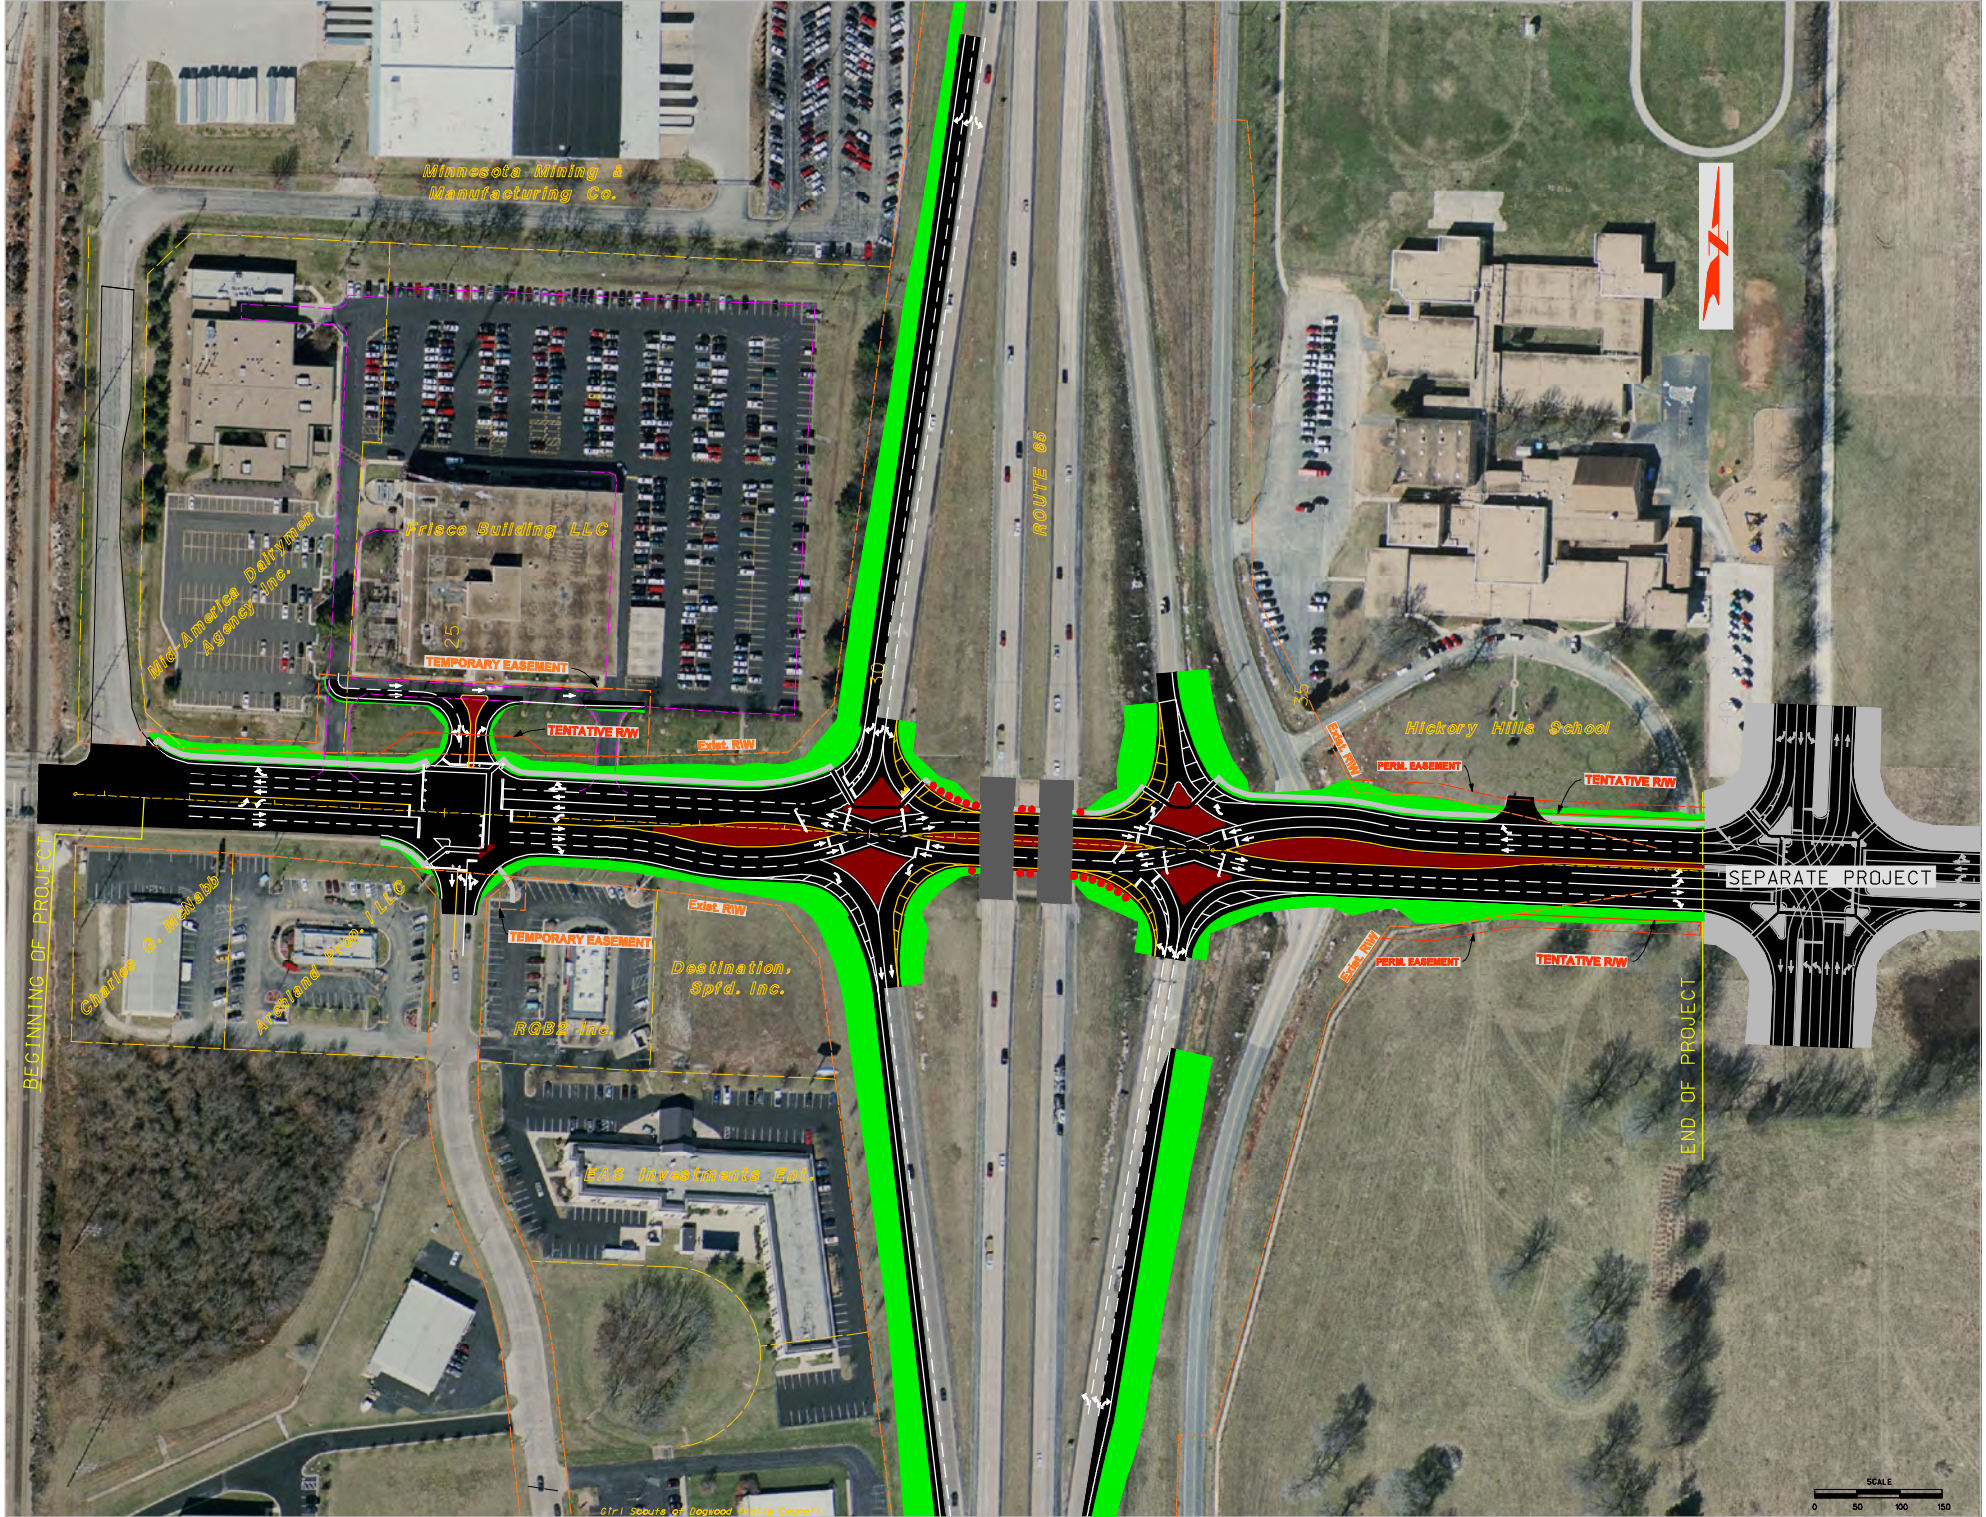

Minnesota Mining & Manufacturing Co.
Frisco Building LLC
Mid-America Dairymen Agency, Inc.
TEMPORARY EASEMENT
TENTATIVE R/W
Exist. R/W
ROUTE 65
Hickory Hills School
PERM. EASEMENT
TENTATIVE R/W
SEPARATE PROJECT
BEGINNING OF PROJECT
Charles G. McNabb
Archland Bldg. LLC
TEMPORARY EASEMENT
Exist. R/W
Destination, Spfd. Inc.
RGB2 Inc.
EAS Investments Ent.
PERM. EASEMENT
TENTATIVE R/W
END OF PROJECT
SCALE
0 50 100 150