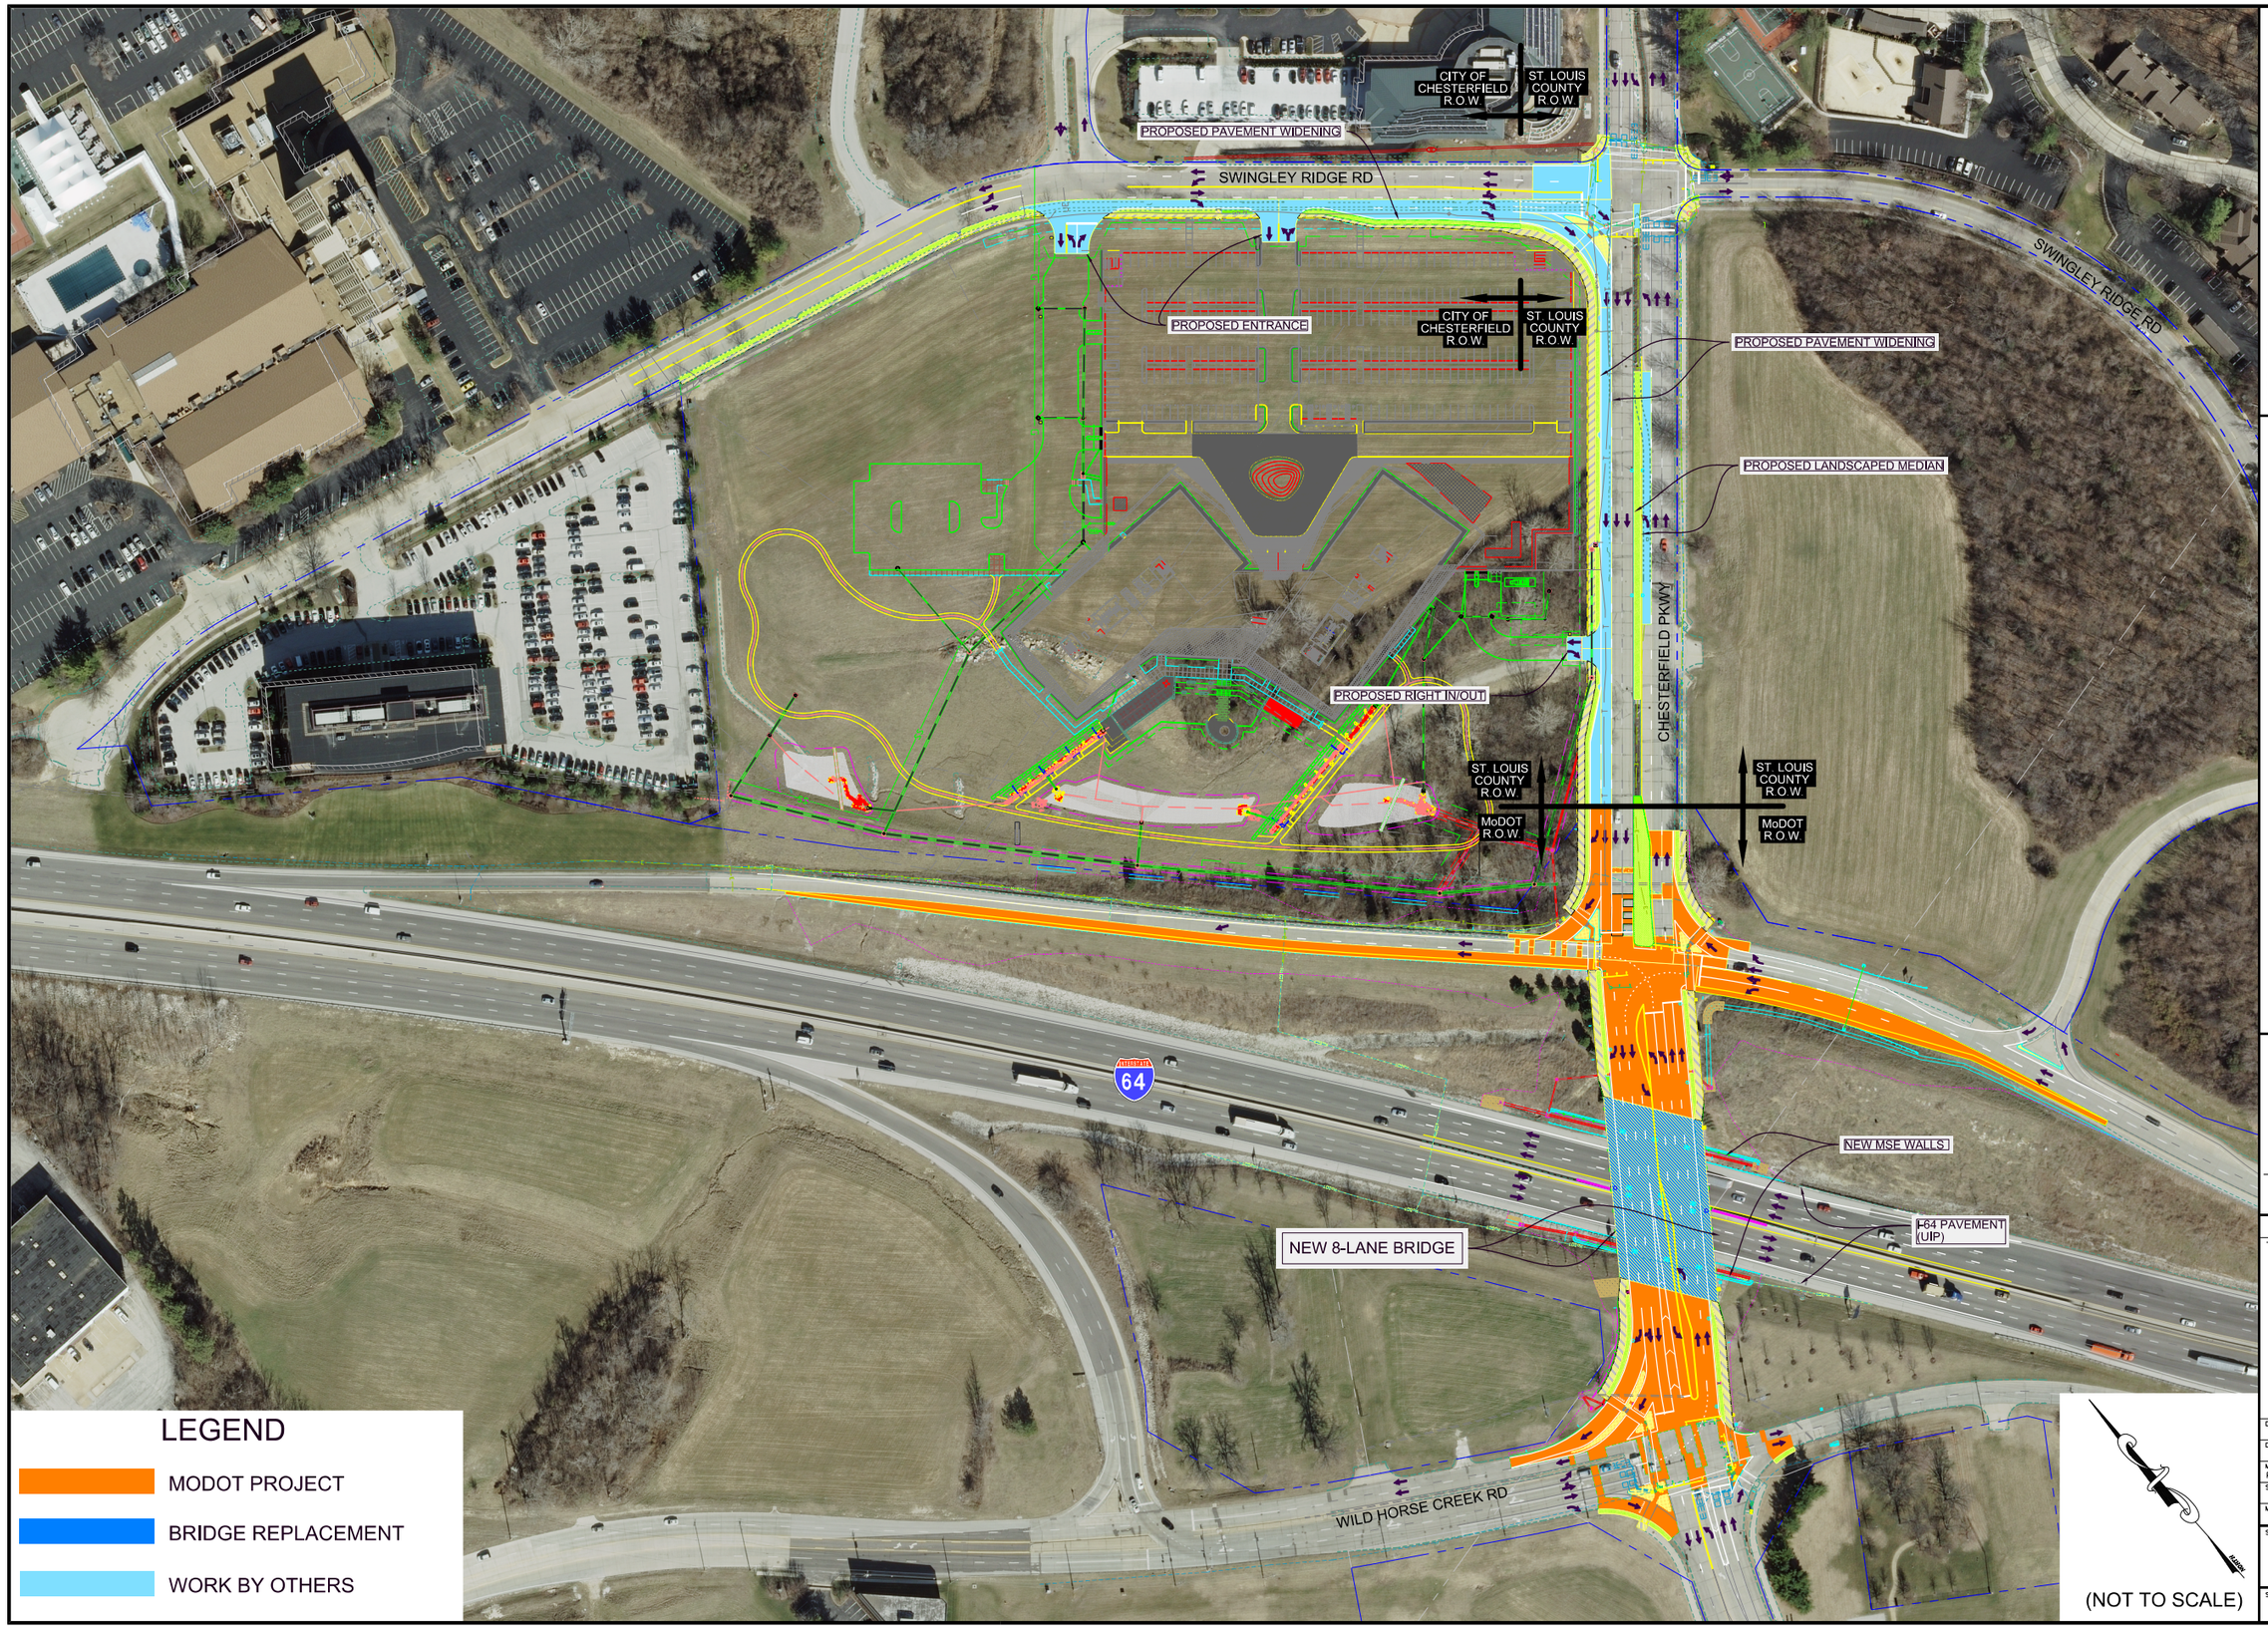

PREPARED BY:

STOCK & ASSOCIATES Consulting Engineers, Inc.
257 Chesterfield Business Parkway
St. Louis, MO 63005 PH.: (636) 530-9100 FAX: (636) 530-9130
e-mail: generalf@stockassoc.com
Web: www.stockassoc.com

RGA REINSURANCE CO./ CHESTERFIELD VILLAGE

16600 SWINGLEY RIDGE ROAD
CHESTERFIELD, MISSOURI 63017

00/00/0000

GEORGE M. STOCK E-25116
CIVIL ENGINEER
CERTIFICATE OF AUTHORITY
NUMBER: 000996

REVISIONS:

DRAWN BY: T.M.E.	CHECKED BY: G.M.S.
DATE: 10/14/2013	JOB NO: 211-4866.5
M.S.D. P #: P-XXXXX-XX	BASE MAP #: 185
S.L.C. H&T #: XXXX	H&T S.U.P. #: XX-XXX-XX
M.D.N.R. #: MORA02307	

SHEET TITLE:
OFF-SITE ROADWAY IMPROVEMENT EXHIBIT

SHEET NO.:
EXHIBIT I